



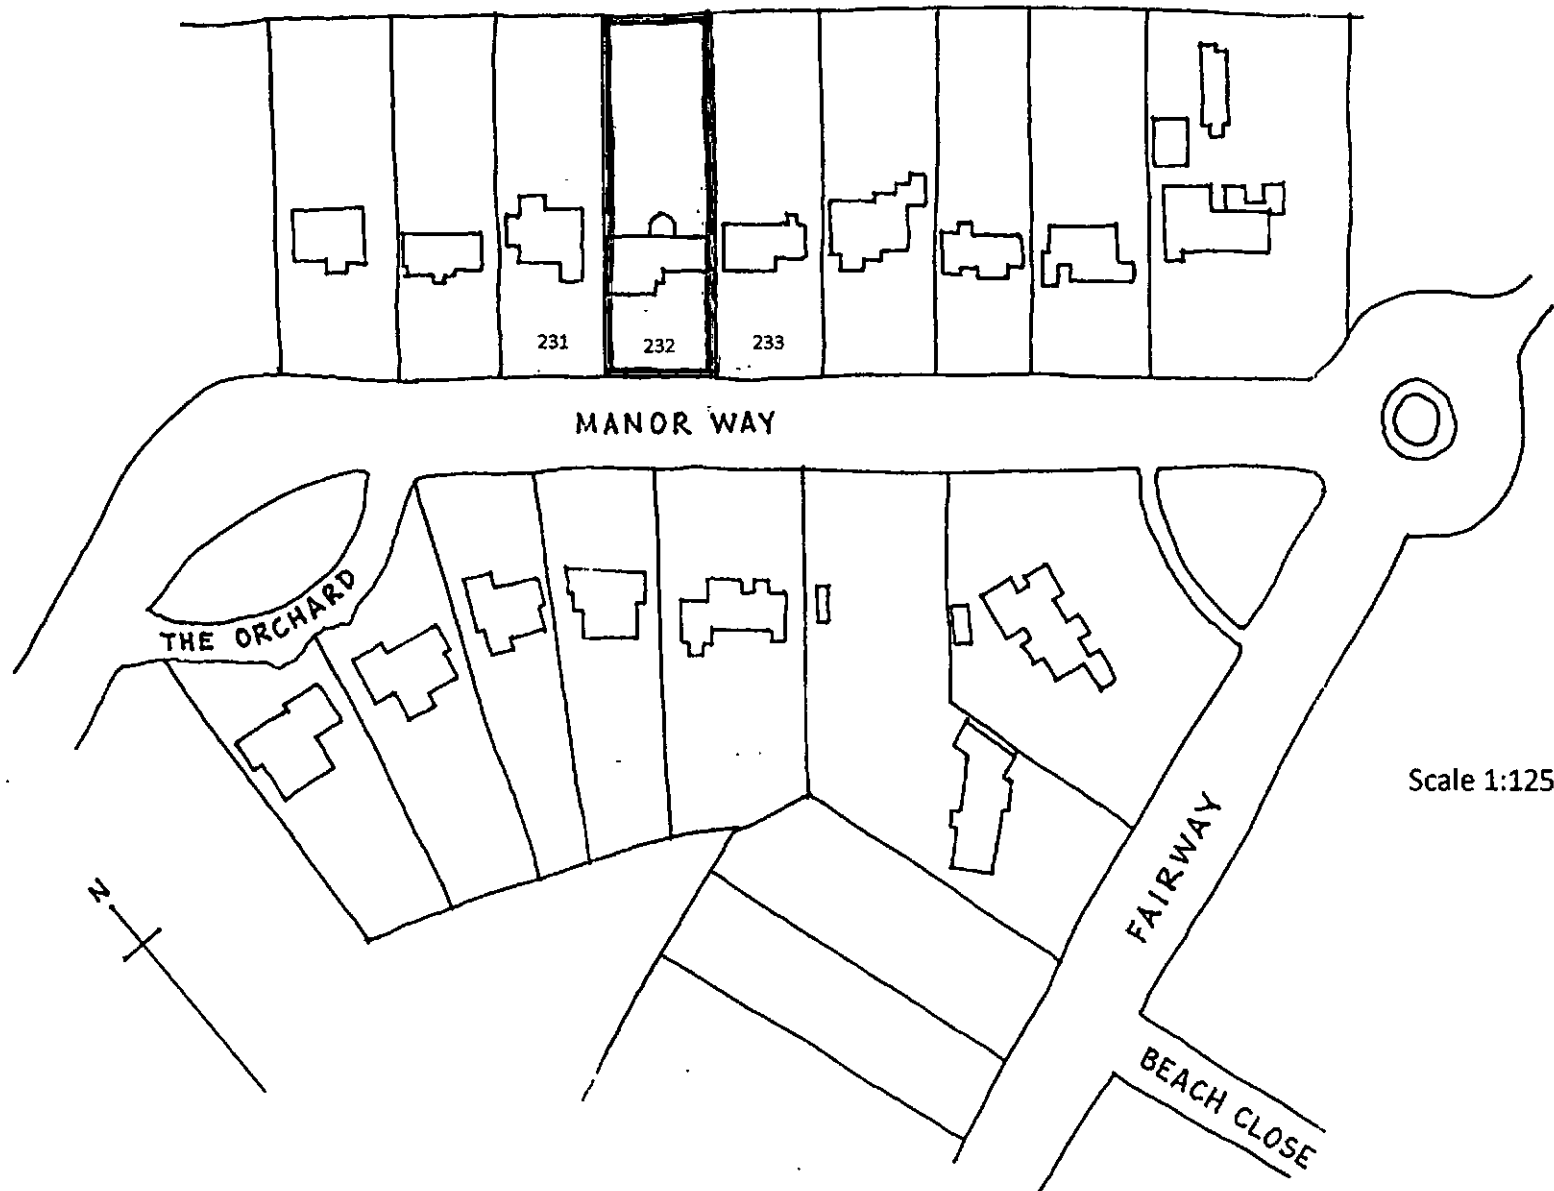


PROPOSED RETENTION OF UPVC CLADDING TO UPPER FRONT ELEVATION
OF 232 MANOR WAY, ALDWICK - LOCATION PLAN

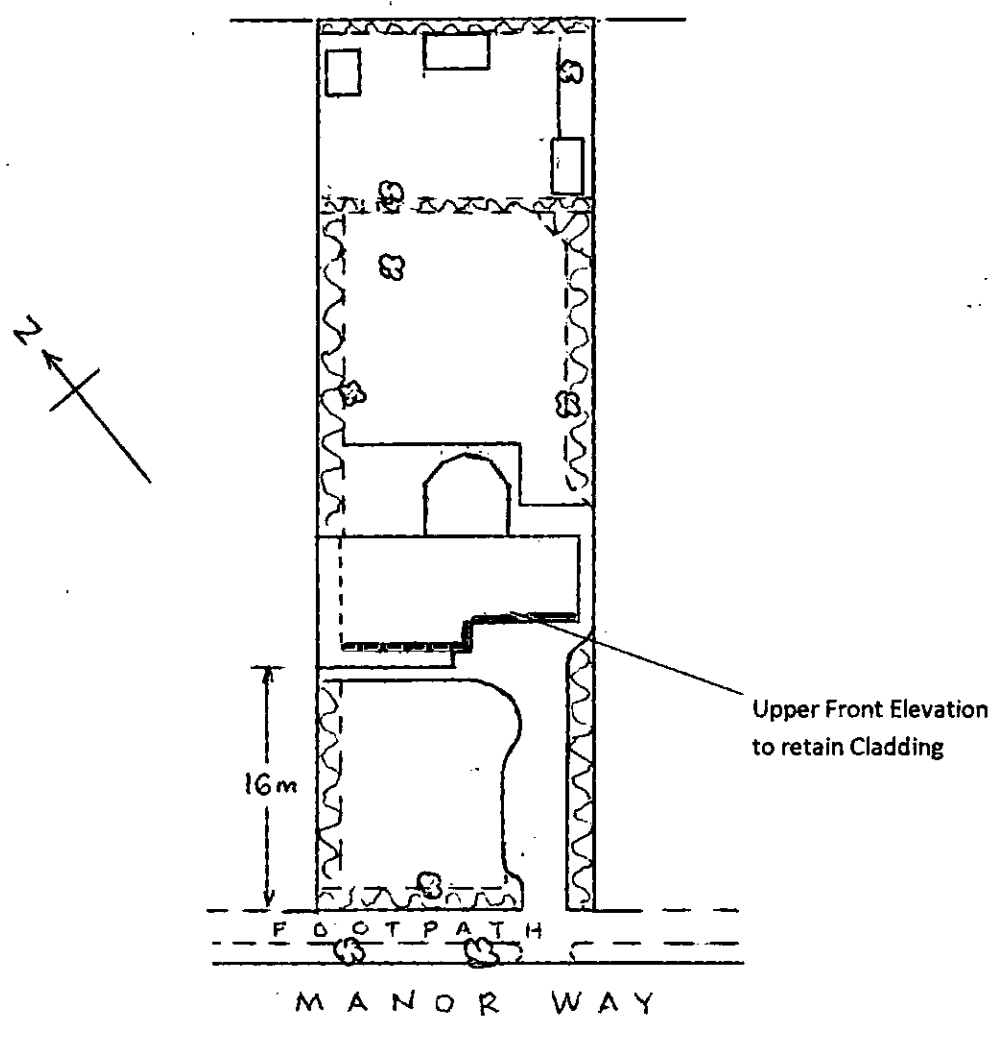

PROPOSED RETENTION OF UPVC CLADDING TO UPPER FRONT
ELEVATION OF 232 MANOR WAY, ALDWICK – BLOCK/SITE PLAN

Scale 1:500

Nov. 2014

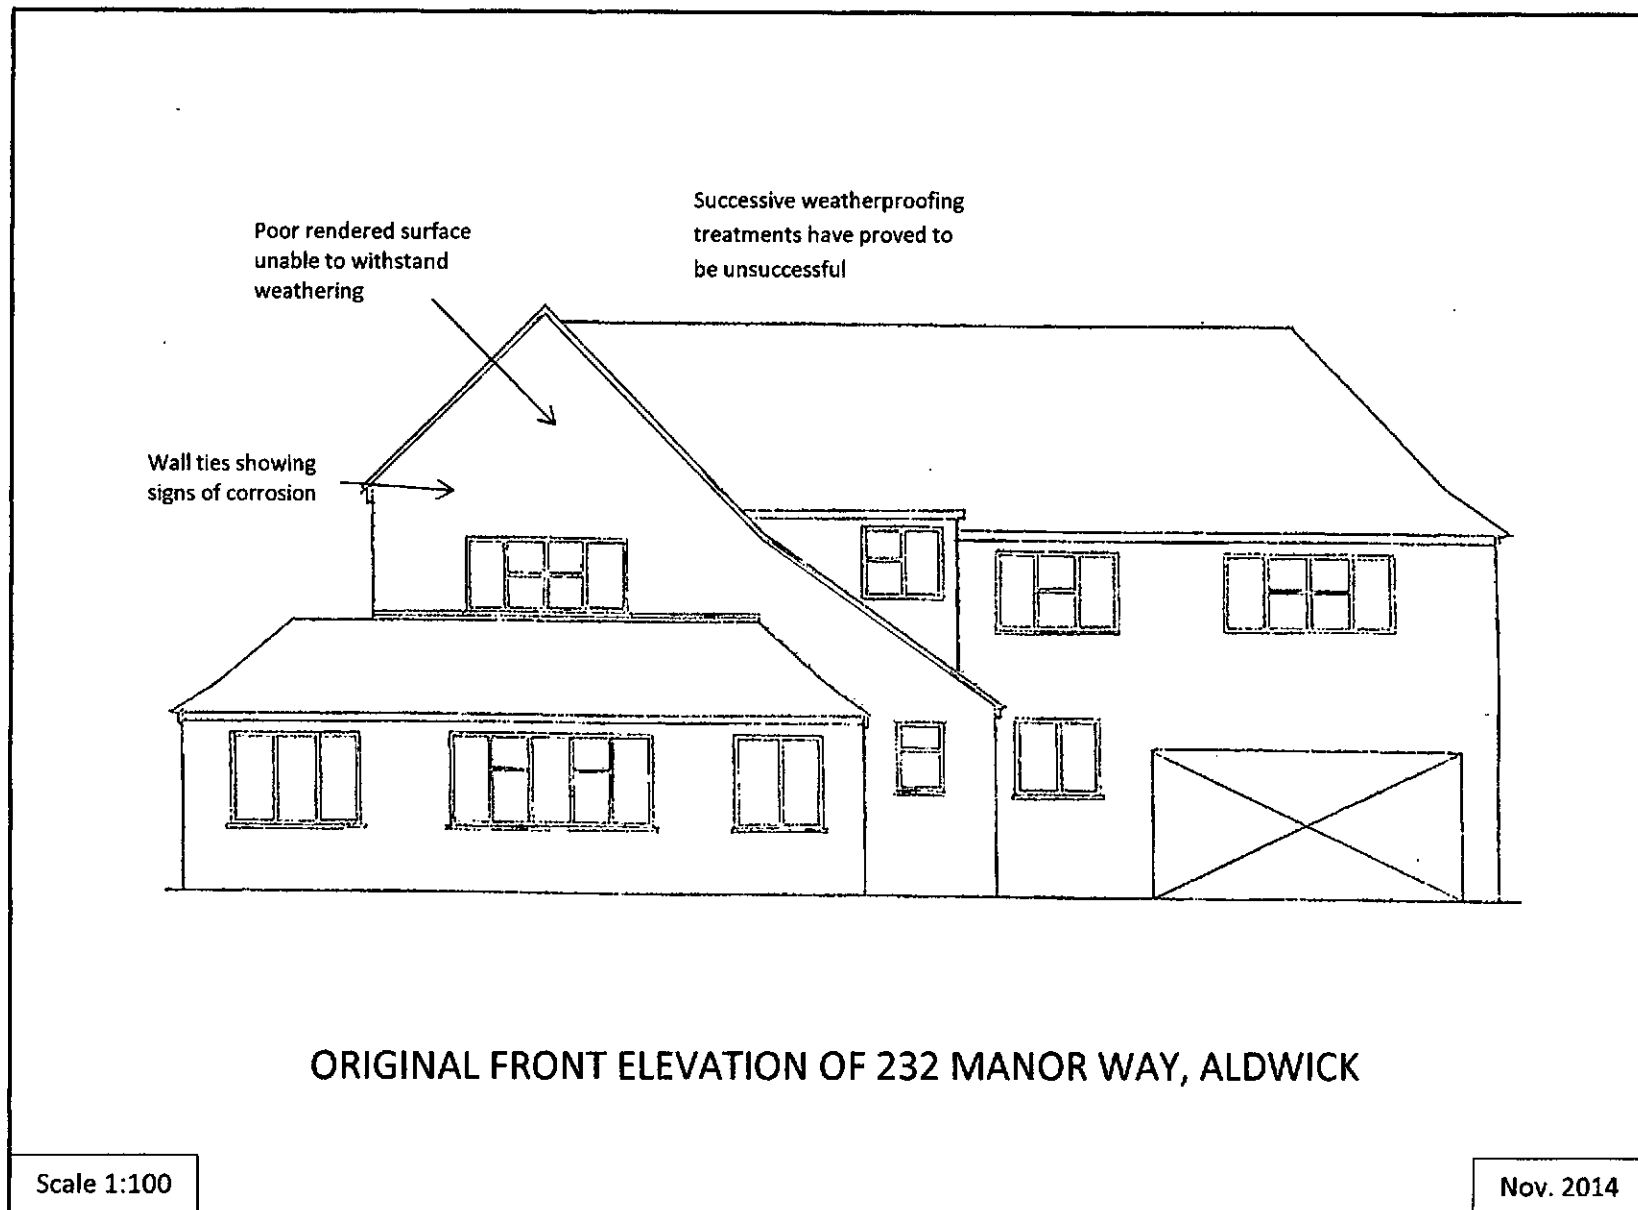



PROPOSED RETENTION OF UPVC CLADDING TO UPPER FRONT
ELEVATION OF 232 MANOR WAY, ALDWICK

Scale 1:100

November 2014