



Proposed Elevations

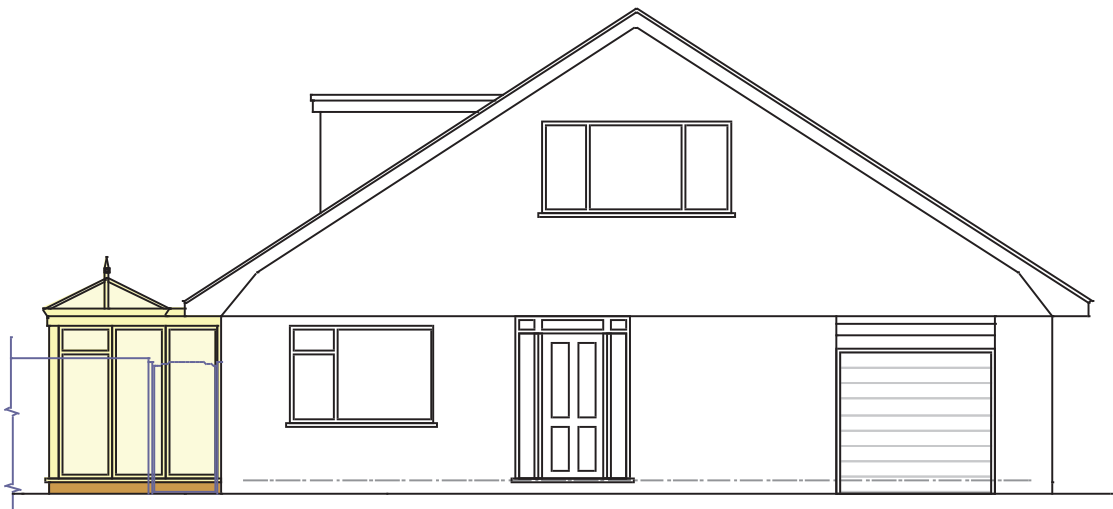

North West Elevation (Front)

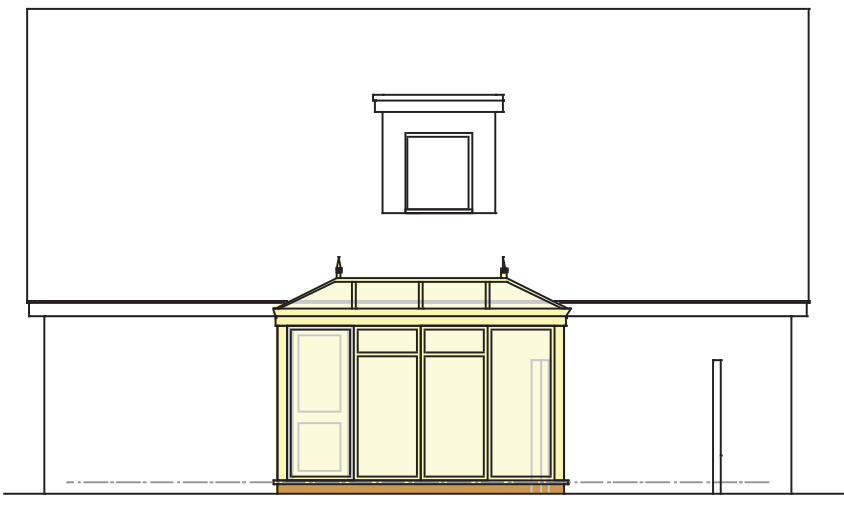

North East Elevation




South East Elevation

Scale 1 : 100



Planning Notes

Materials of new structure to match those of existing.

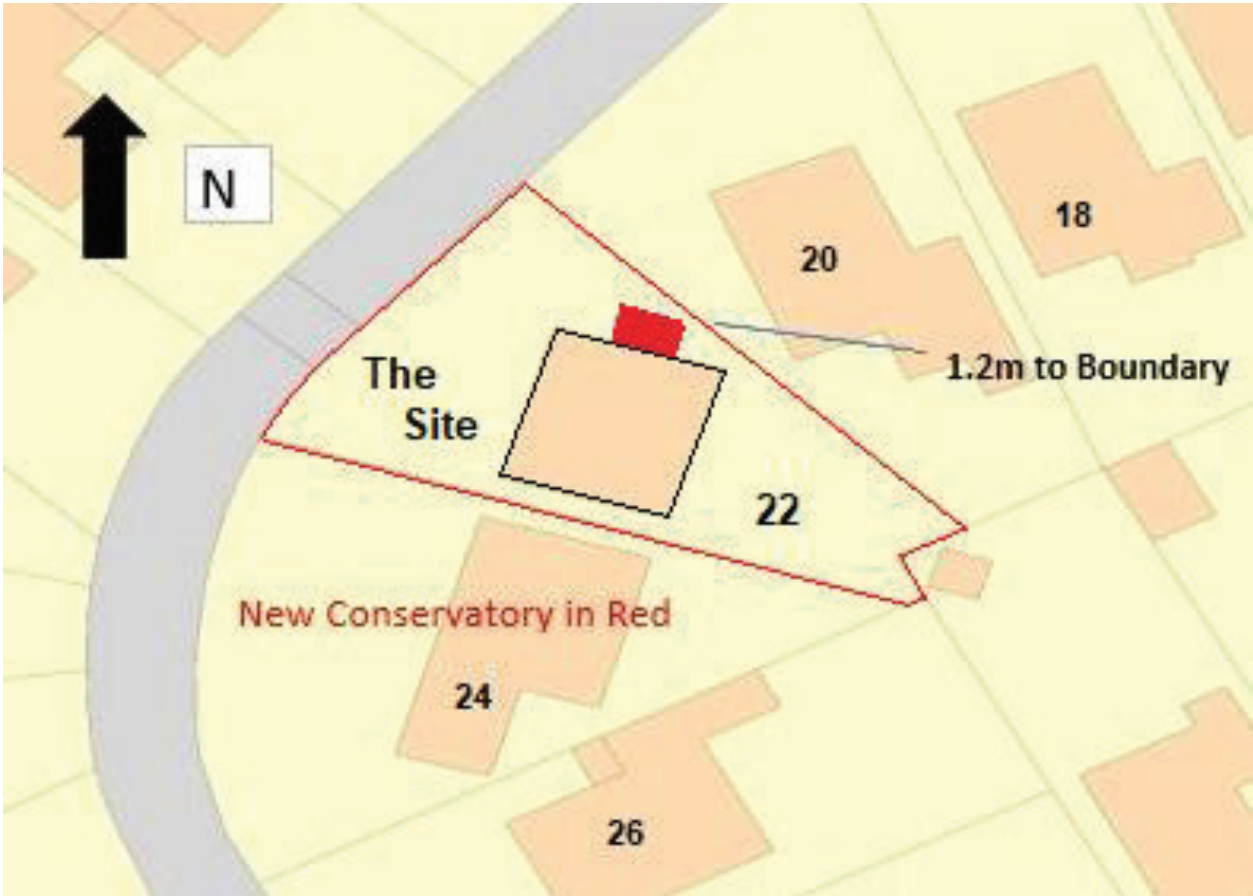

Proposed

Block Plan 1:500



PROJECT Proposed conservatory at side of 22 Regis Avenue, Aldwick. P021 4HQ	Scales 1:50, 1:100 1:500, 1:1250	Revisions	
	Date Dec 2020		
	Drawn srb	Drawing No 15/20/33	1
CLIENT	Mr N Prior		