


0 m 1 m 2 m 3 m 4 m

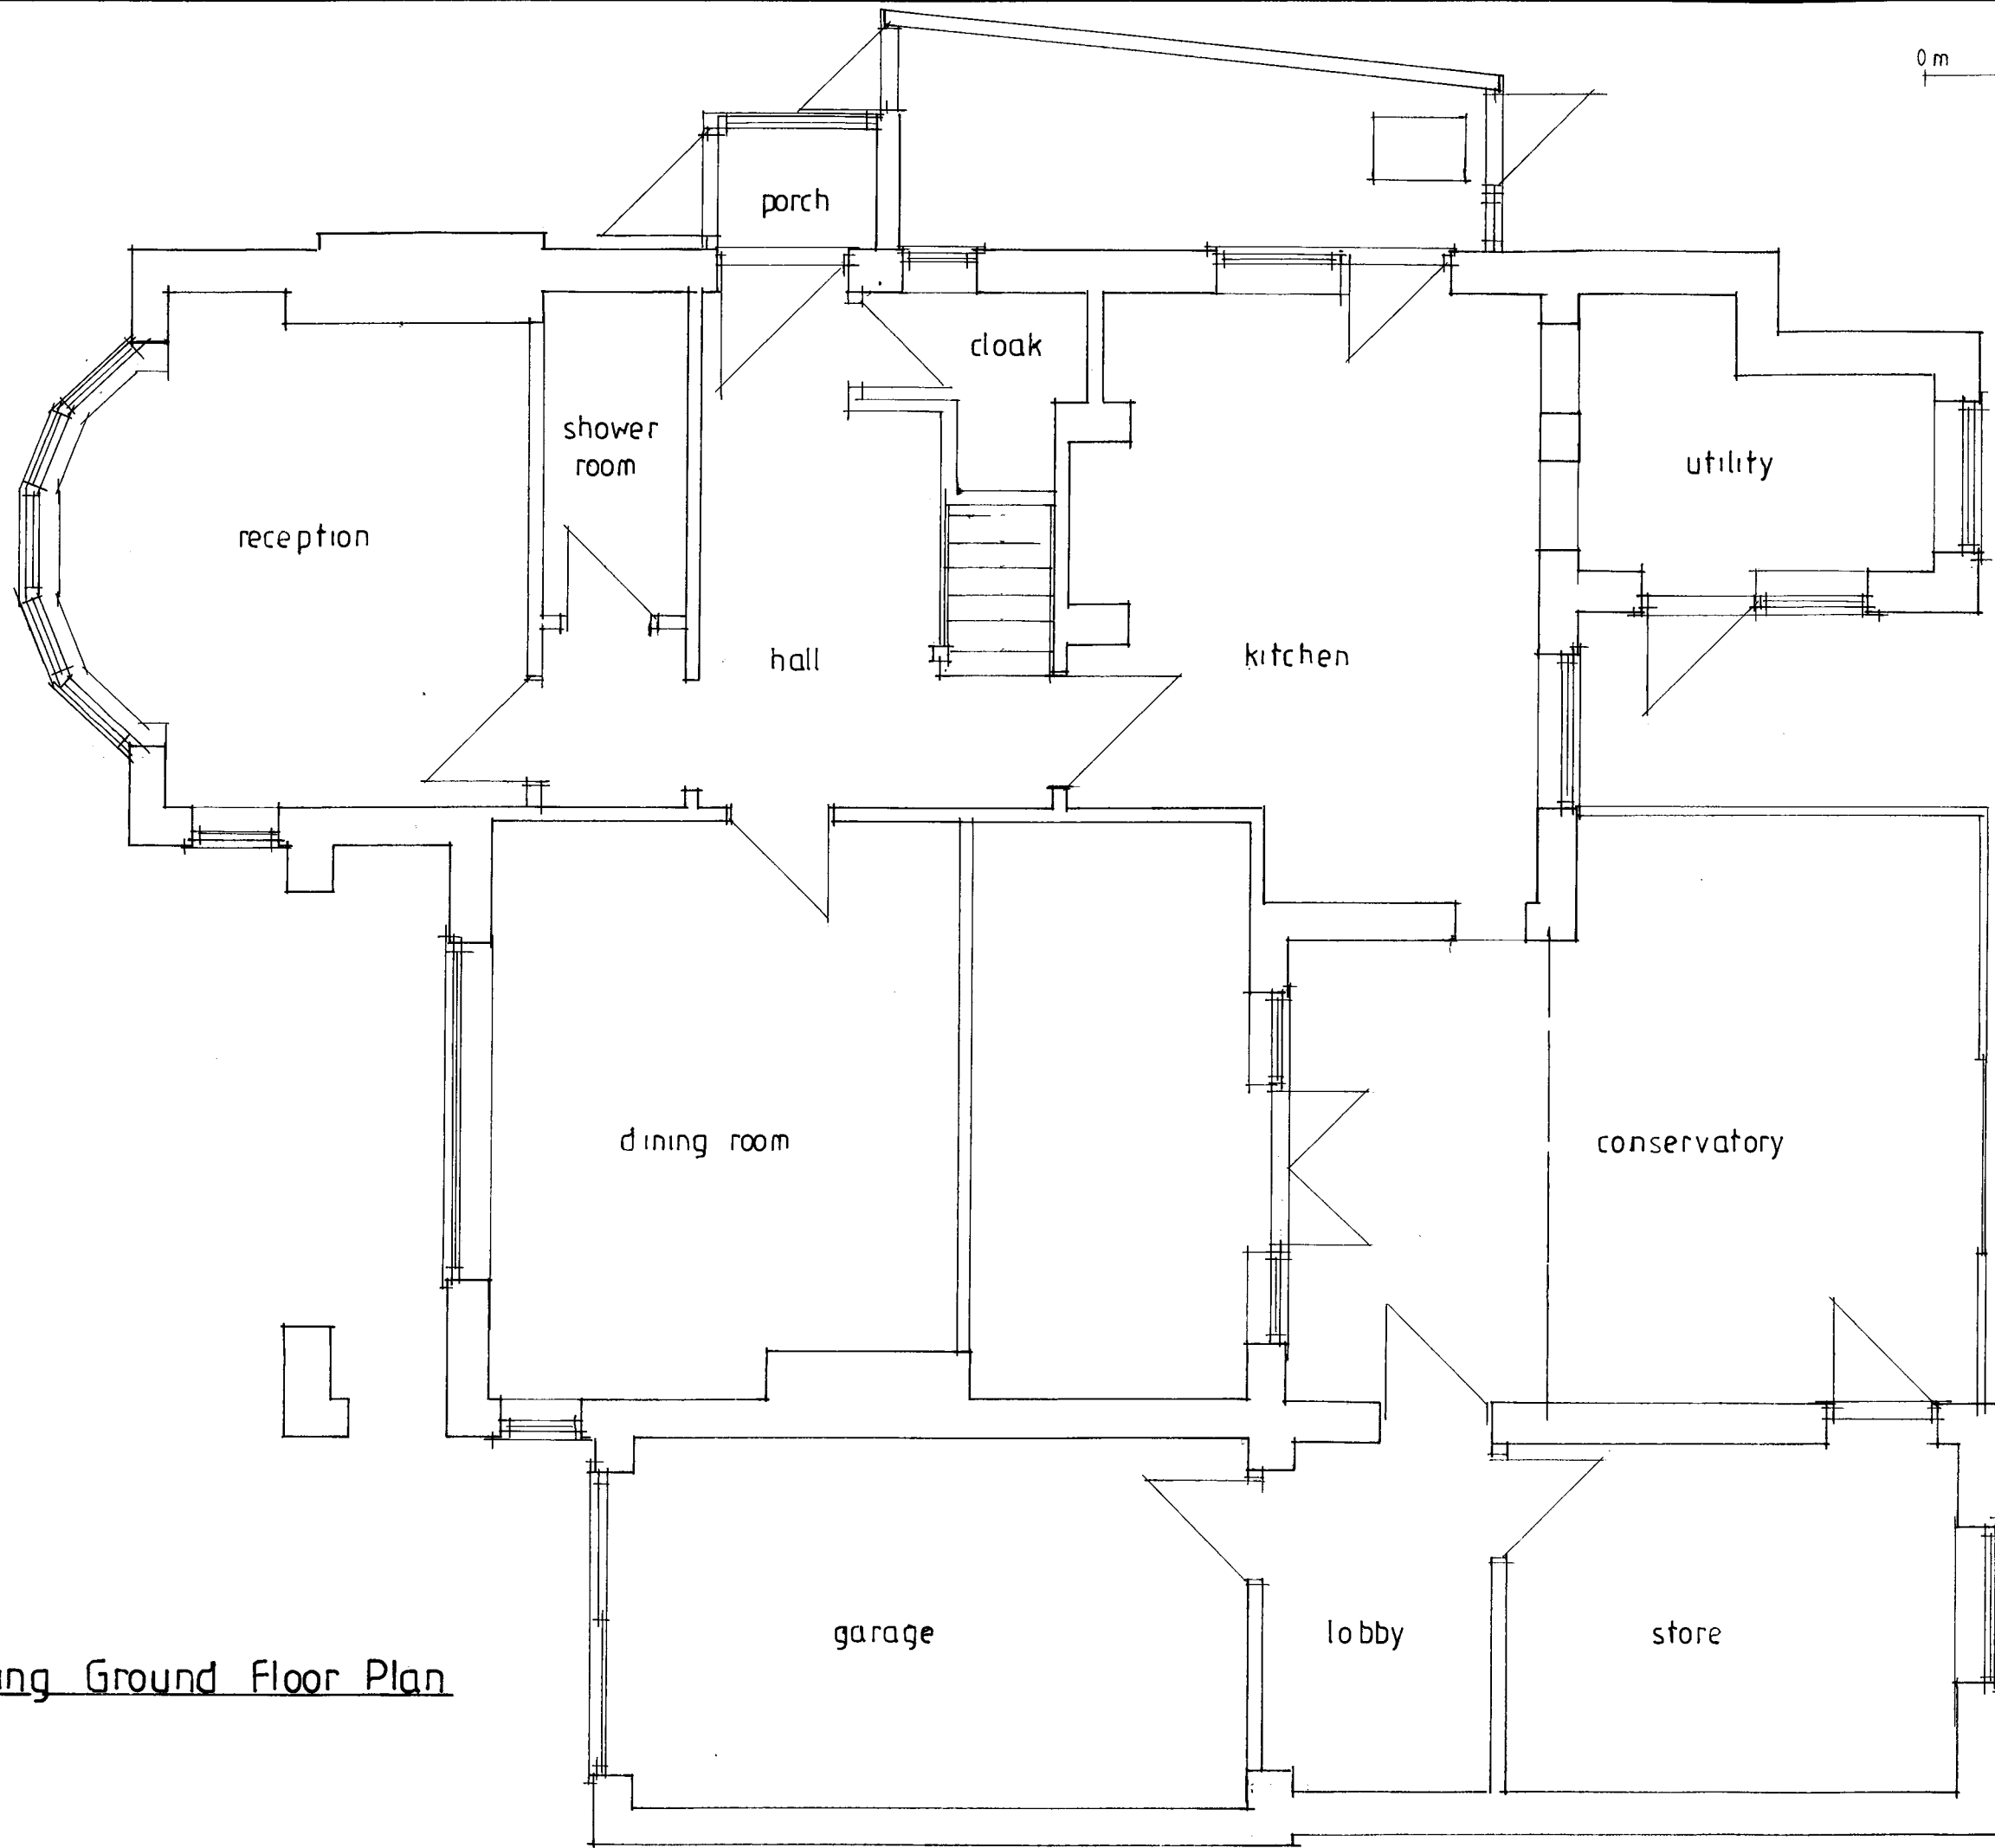

Existing Ground Floor Plan

Sussex Building Surveyors Ltd	
14 Princess Avenue, Bognor Regis, West Sussex. PO21 2QT	
Proposed Flat Conversion.	
Existing Ground Floor Plan.	
Scale: 1:50	Paper: A3
Date: August 2015	
Drg No.: SBS/221/01	
All dimensions to be checked on site. Do not scale except for planning purposes.	