


0 m 1 m 2 m 3 m 4 m

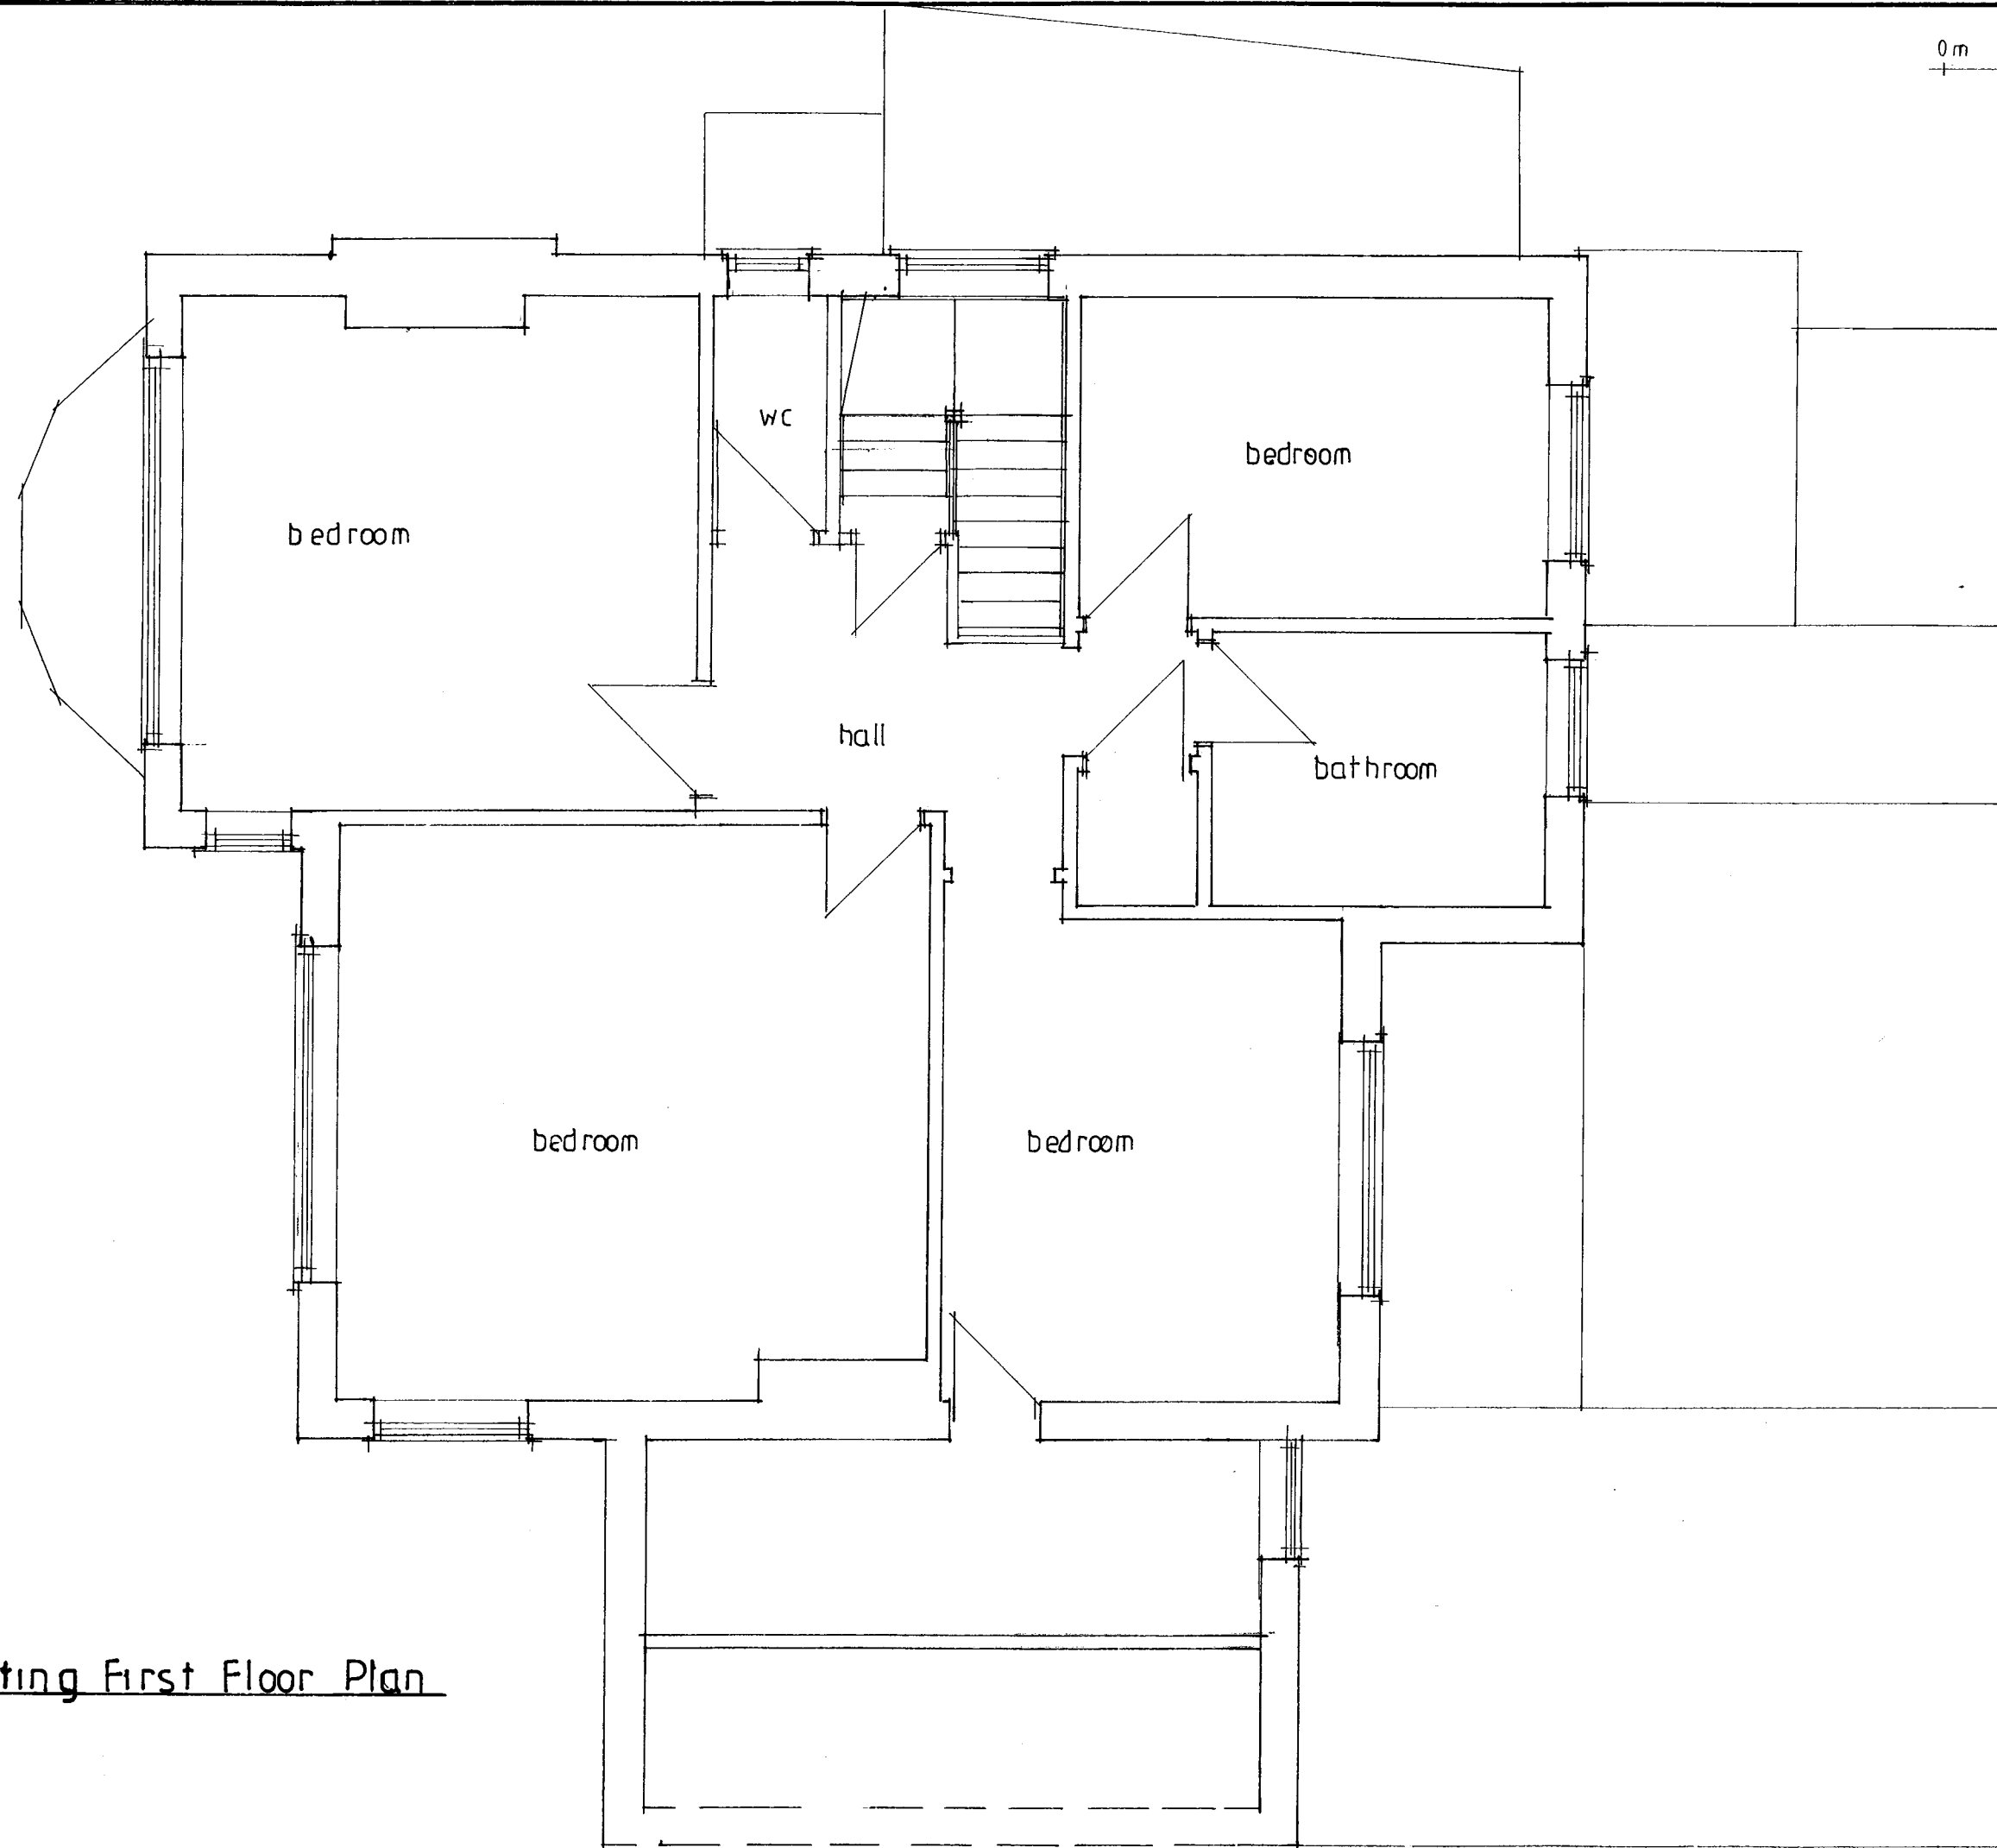

Existing First Floor Plan

**Sussex Building
Surveyors Ltd**

14 Princess Avenue,
Bognor Regis,
West Sussex.
PO21 2QT

**Proposed Flat Conversion.
Existing First Floor Plan.**

Scale: 1:50 Paper: A3

Date: August 2015

Dwg No.: SBS/221/02

All dimensions to be checked on site.
Do not scale except for planning purposes.