


Proposed First Floor Plan

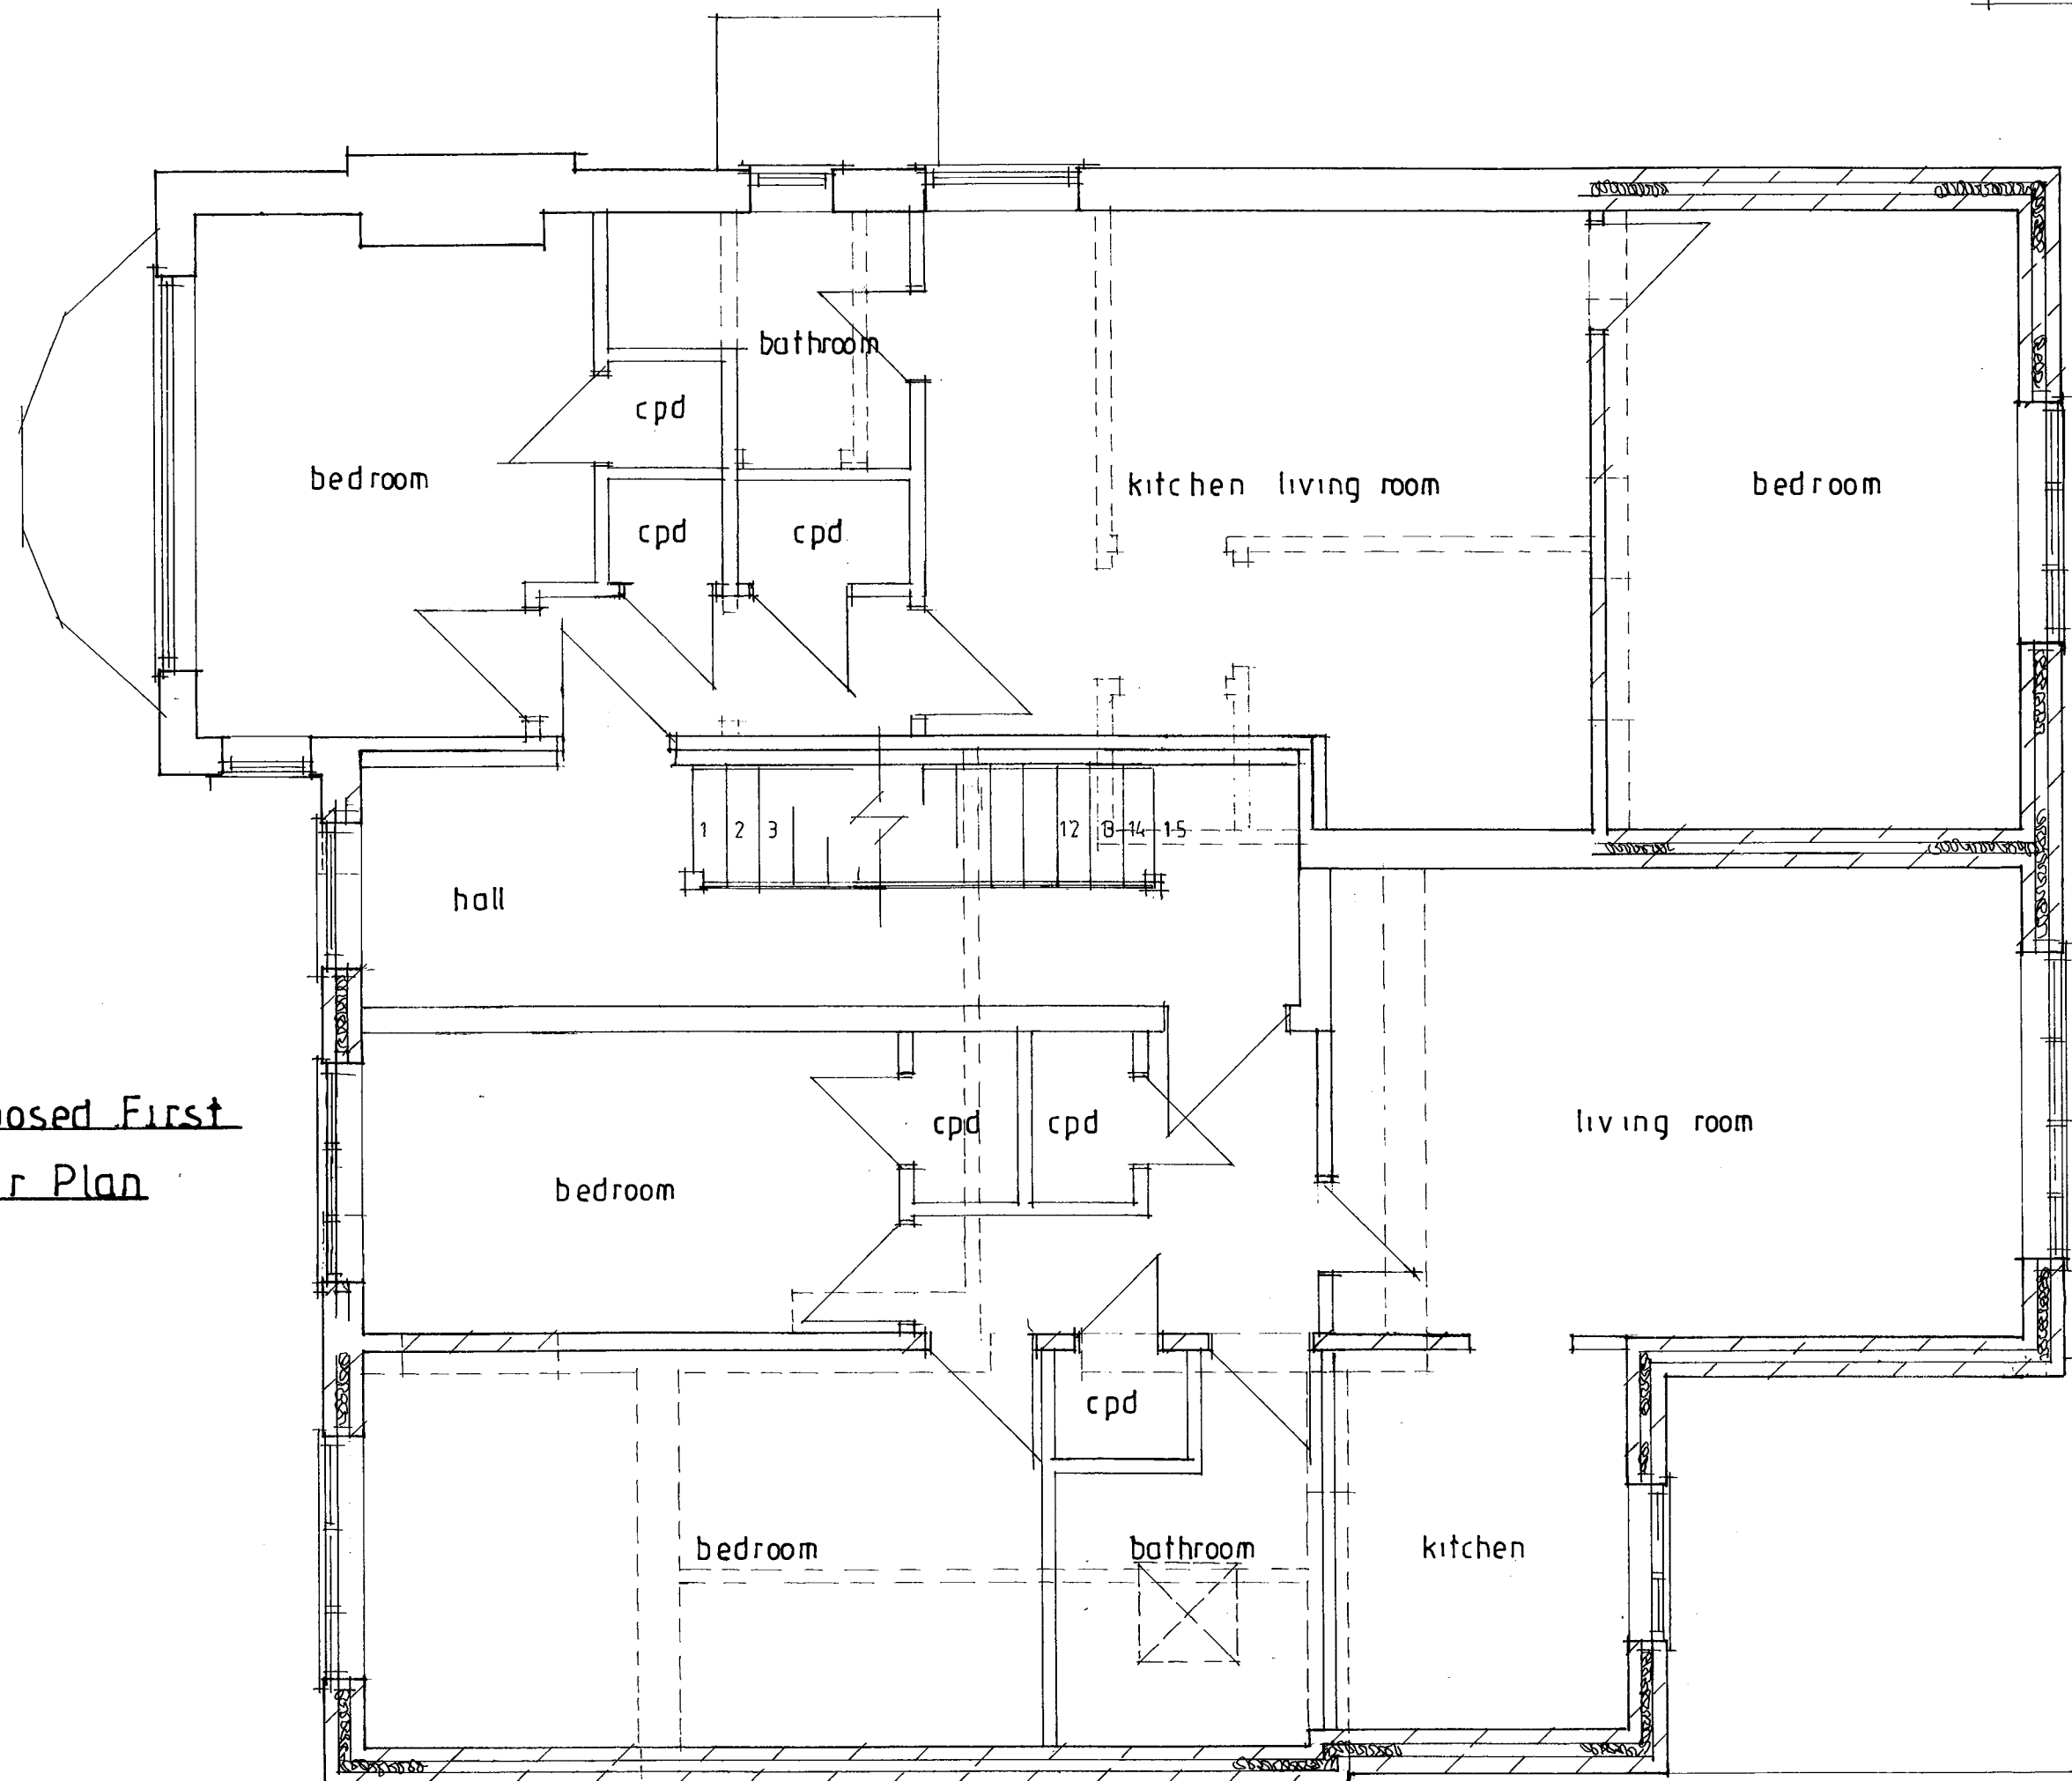

Flat 3

Flat 4

Sussex Building Surveyors Ltd	
01903 529583 adk@sussexbuildingsurveyors.com	
14 Princess Avenue, Bognor Regis, West Sussex. PO21 2QT	
Proposed Flat Conversion. Proposed First Floor Plan.	
Scale: 1:50	Paper: A3
Date: October 2017	
Drg No.: SBS/221/04C	
All dimensions to be checked on site. Do not scale except for planning purposes.	