



0 m 1 m 2 m 3 m 4 m 5 m 6 m 7 m 8 m

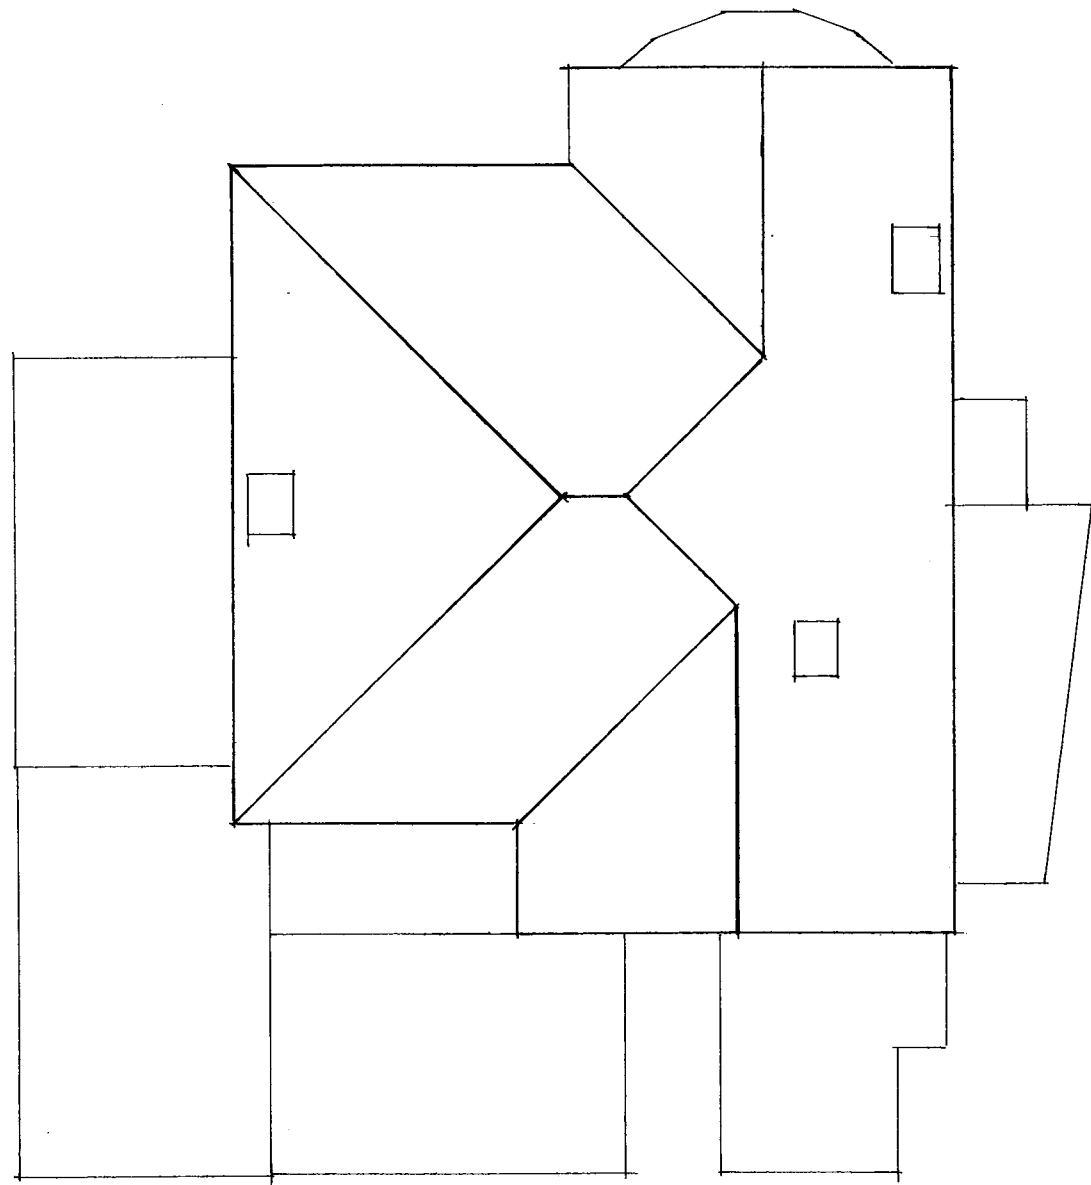

Existing Roof Plan

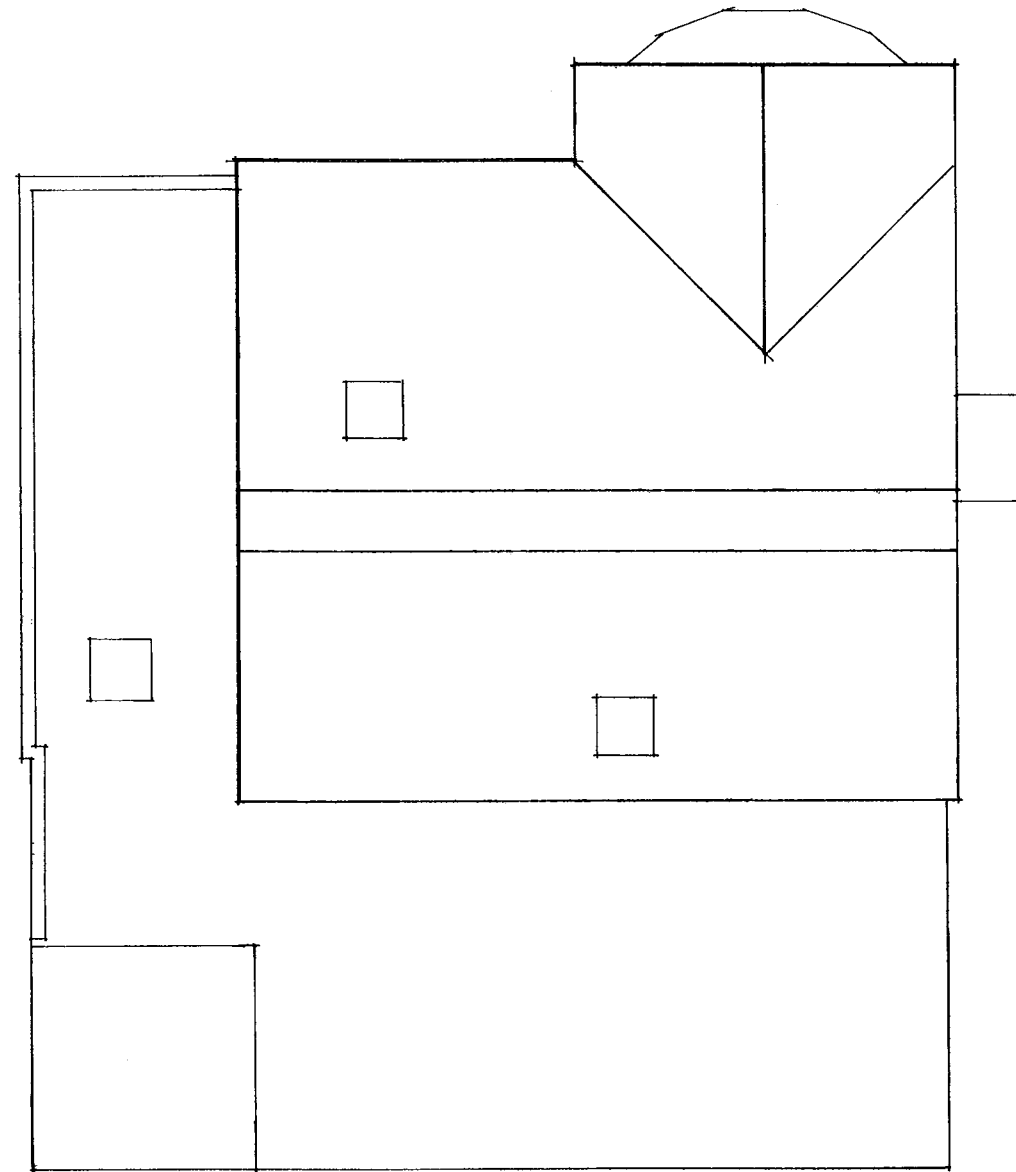

Proposed Roof Plan

**Sussex Building
Surveyors Ltd**

14 Princess Avenue,
Bognor Regis,
West Sussex.
PO21 2QT

**Proposed Flat Conversion.
Existing & Proposed Roof
Plans.**

Scale: 1:100 Paper: A3

Date: June 2016

Drg No.: SBS/221/07A

All dimensions to be checked on site.
Do not scale except for planning purposes.