
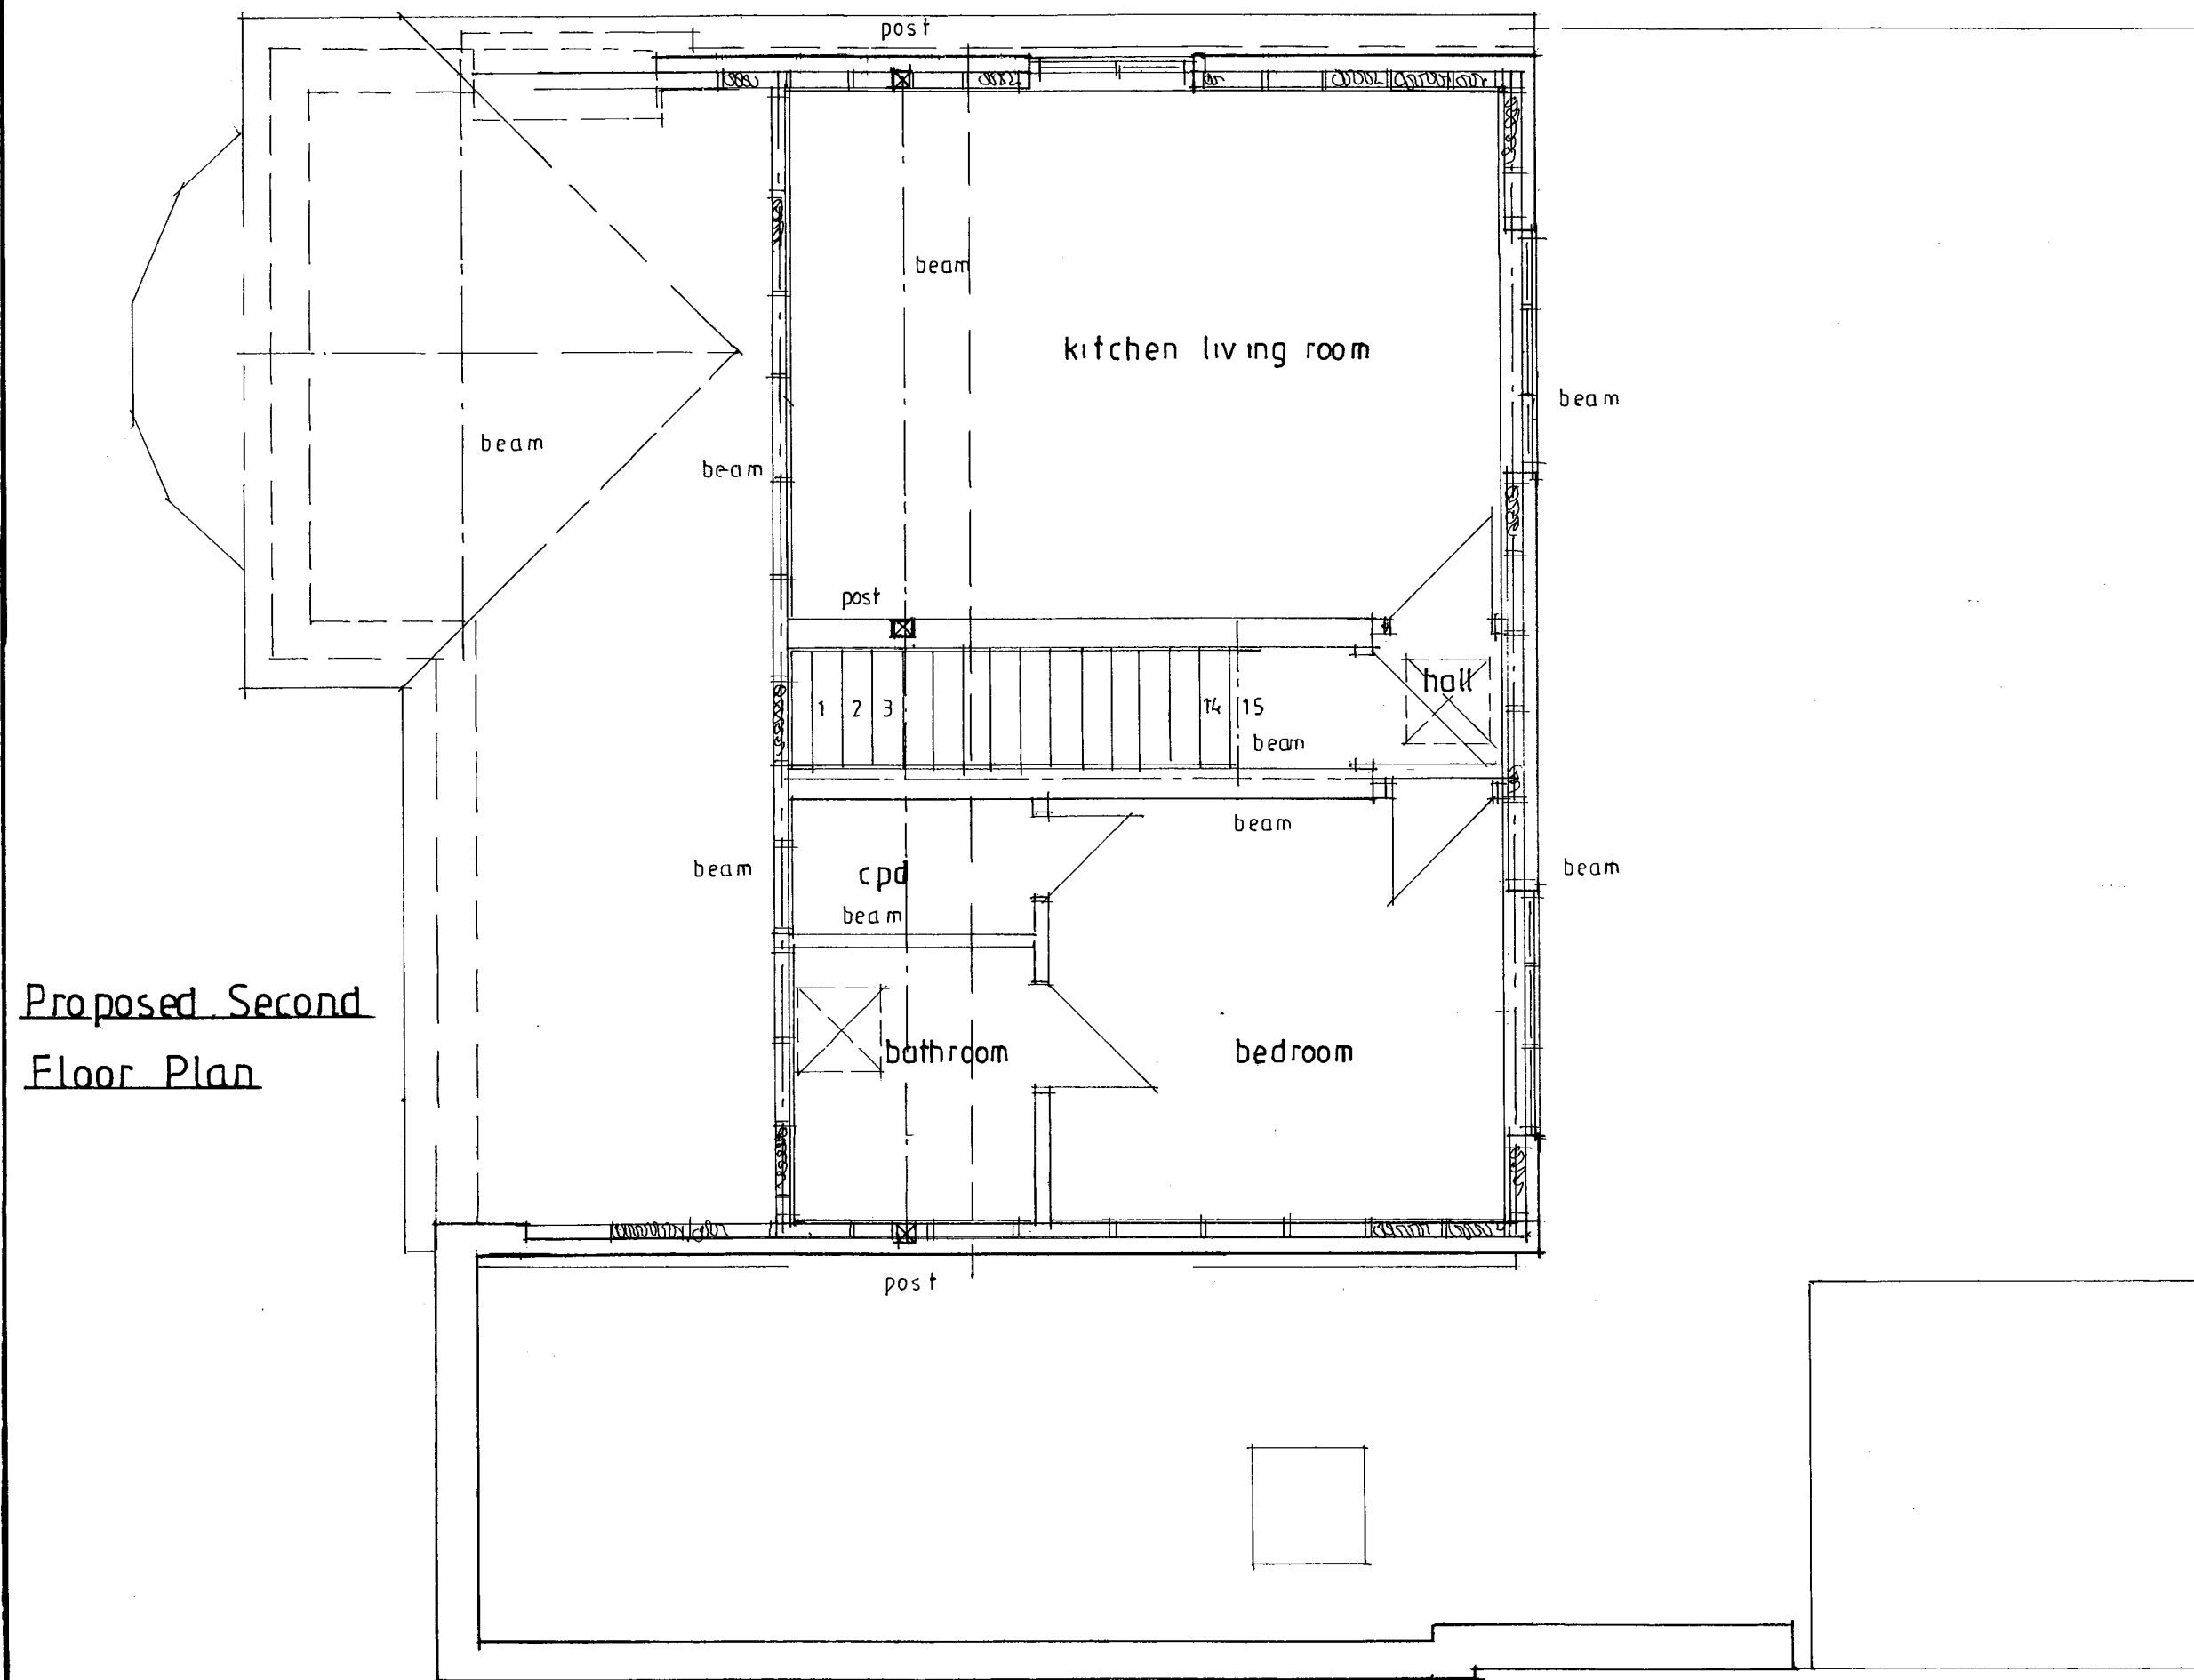


 

Flat 5

Proposed Second
Floor Plan

**Sussex Building
Surveyors Ltd**

01903 529583
adk@sussexbuildingsurveyors.com

14 Princess Avenue,
Bognor Regis,
West Sussex.
PO21 2QT

Proposed Flat Conversion.

Proposed Second Floor Plan.

Scale: 1:50 Paper: A3

Date: October 2017

Org No.: SBS/221/08 B

All dimensions to be checked on site.
Do not scale except for planning purposes.