


South Elevation

West
Elevation

North Elevation

East
Elevation

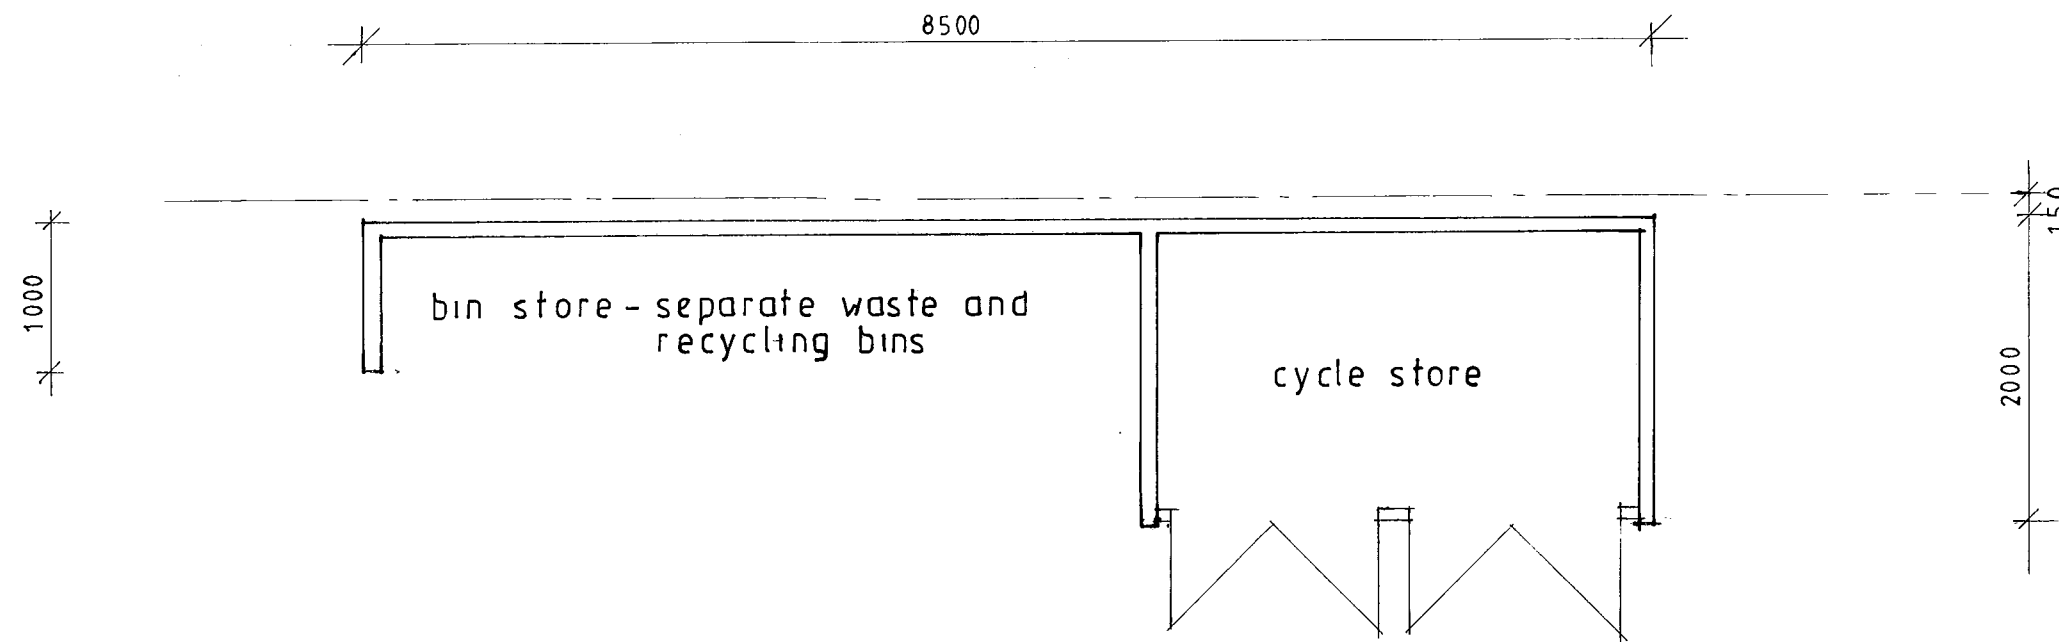

Plan

**Sussex Building
Surveyors Ltd**

14 Princess Avenue,
Bognor Regis,
West Sussex.
PO21 2QT

**Proposed Flat Conversion.
Cycle & Bin Store.**

Scale: 1:50 & 1:100 Paper: A3

Date: March 2017

Drg No.: SBS/221/11

All dimensions to be checked on site.
Do not scale except for planning purposes.