


0 m 1 m 2 m 3 m 4 m

Proposed Ground
Floor Plan

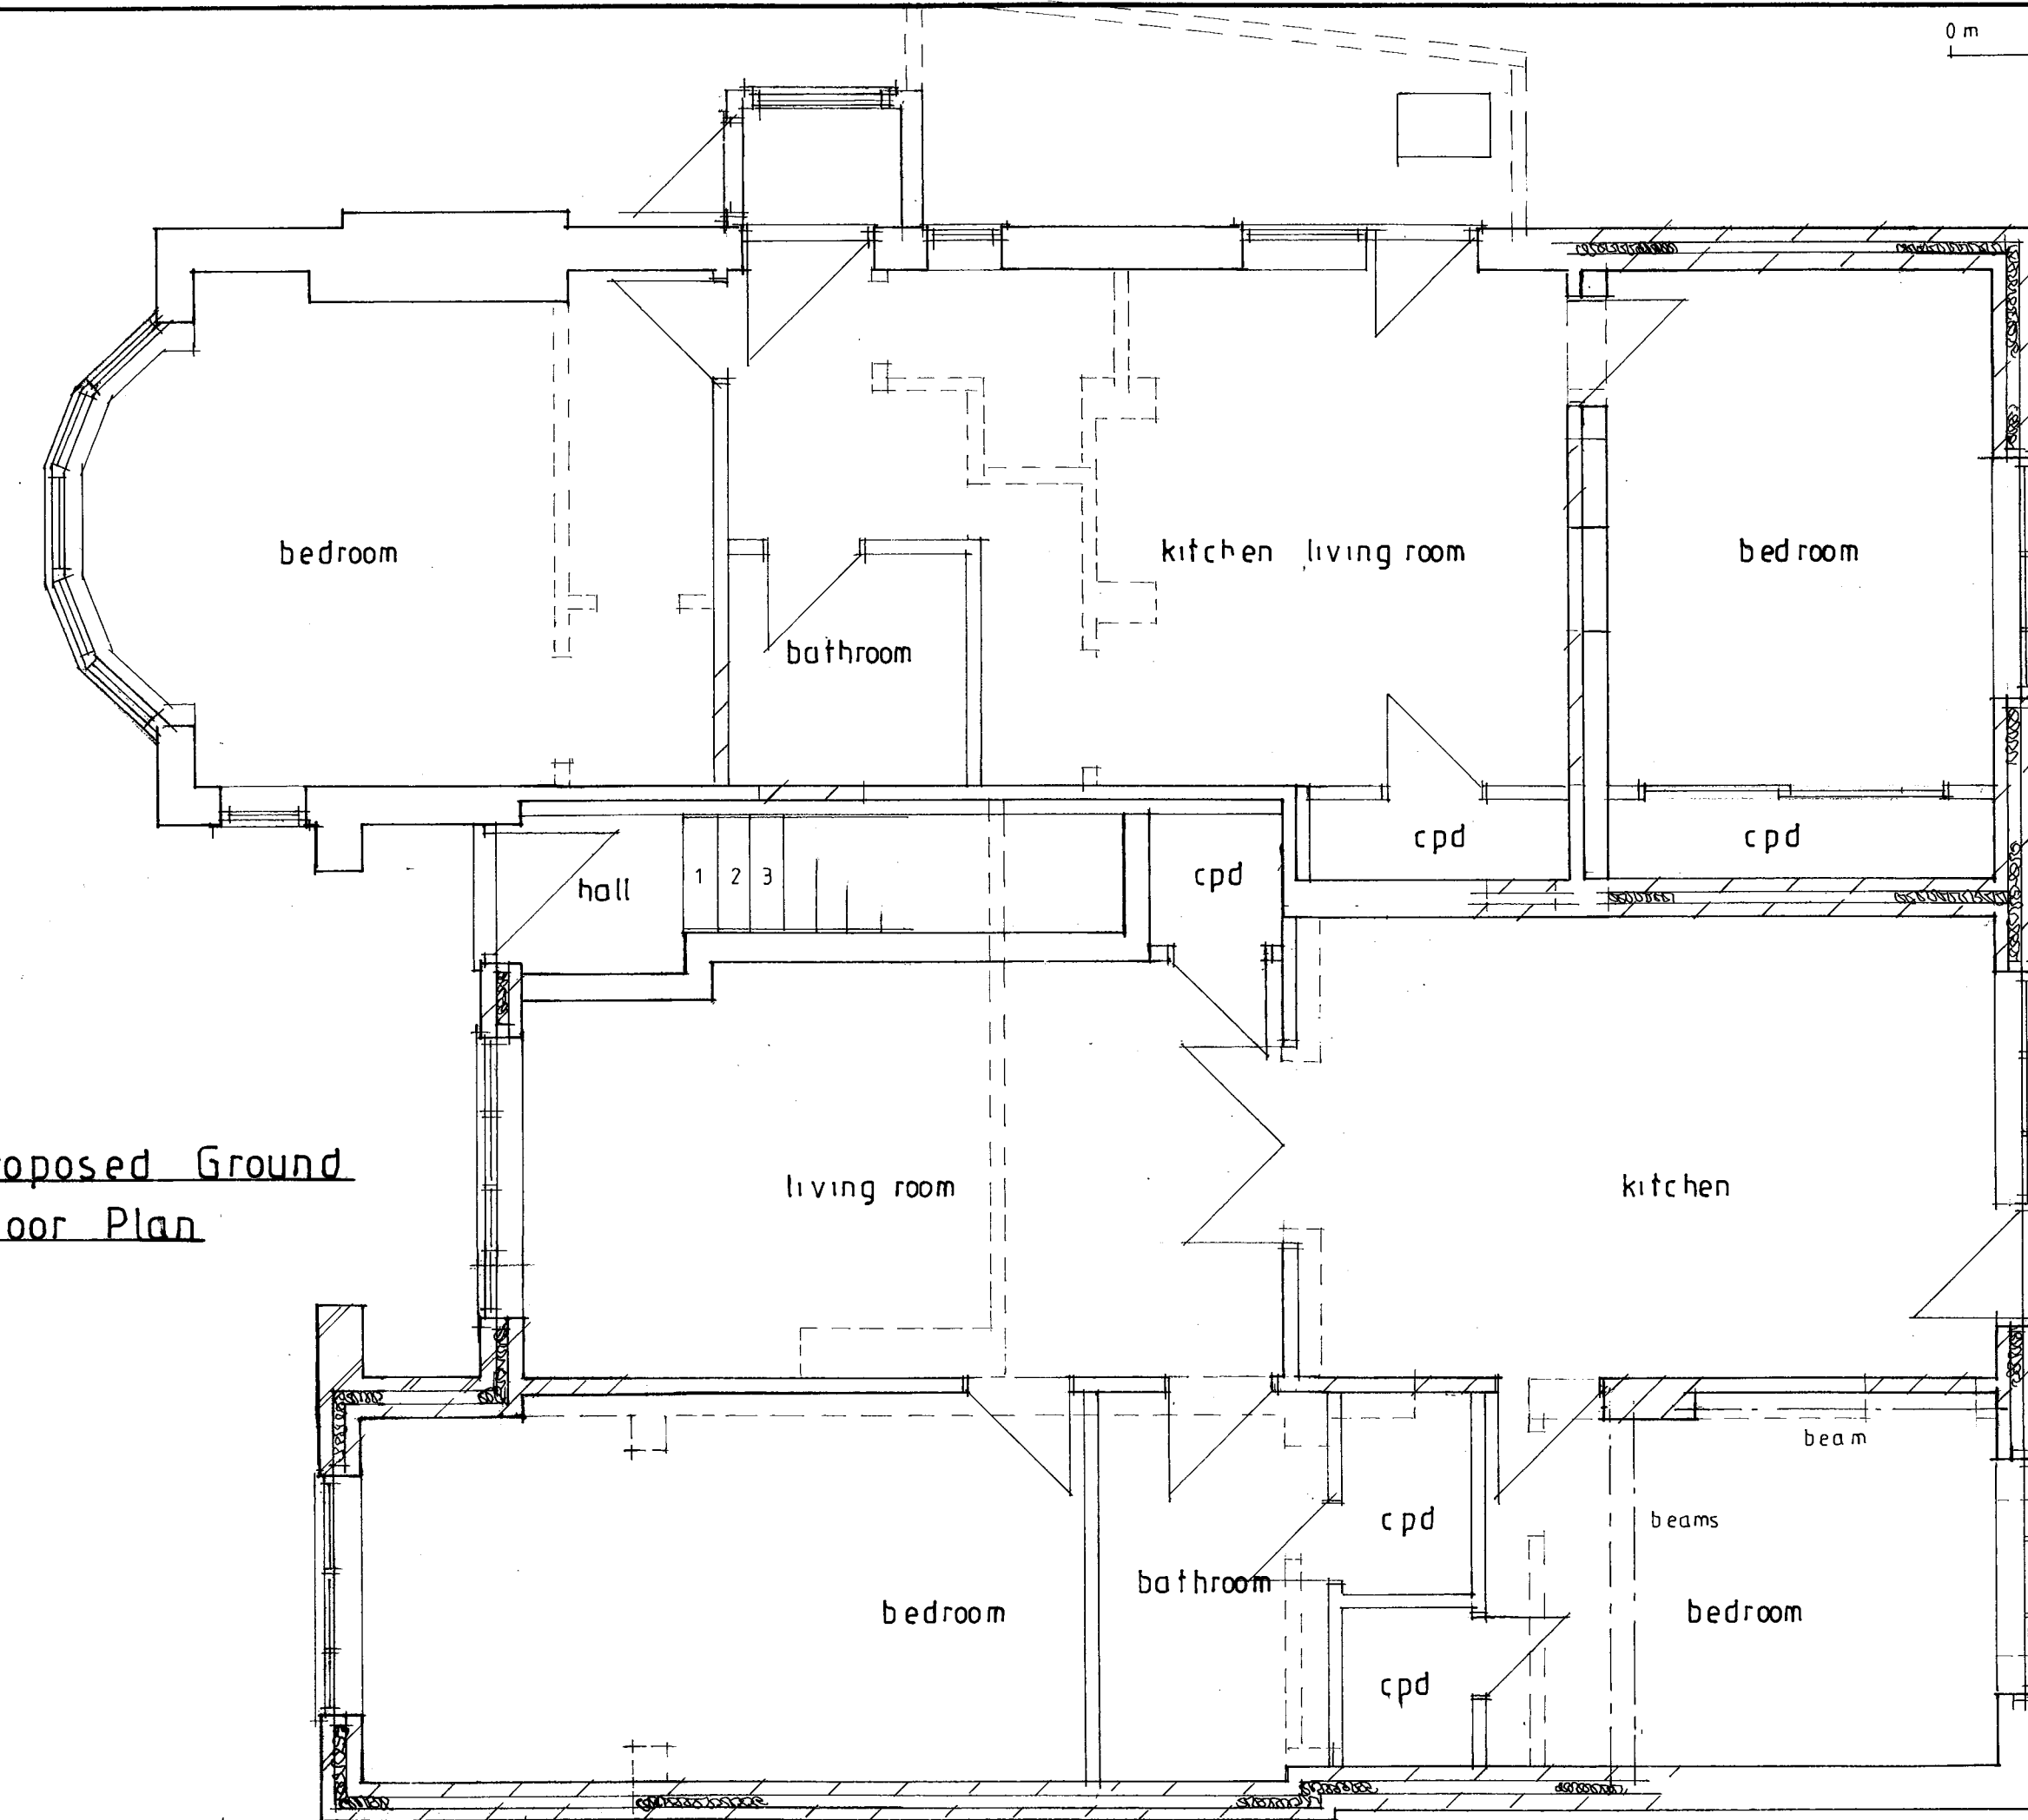

Flat 1

Flat 2

**Sussex Building
Surveyors Ltd**

01903 529583
adk@sussexbuildingsurveyors.com

14 Princess Avenue,
Bognor Regis,
West Sussex.
PO21 2QT

**Proposed Flat Conversion.
Proposed Ground Floor Plan.**

Scale: 1:50 Paper: A3

Date: October 2017

Drg No.: SBS/221/03C

All dimensions to be checked on site.
Do not scale except for planning purposes.