



0m 1m 2m 3m 4m 5m 6m 7m 8m

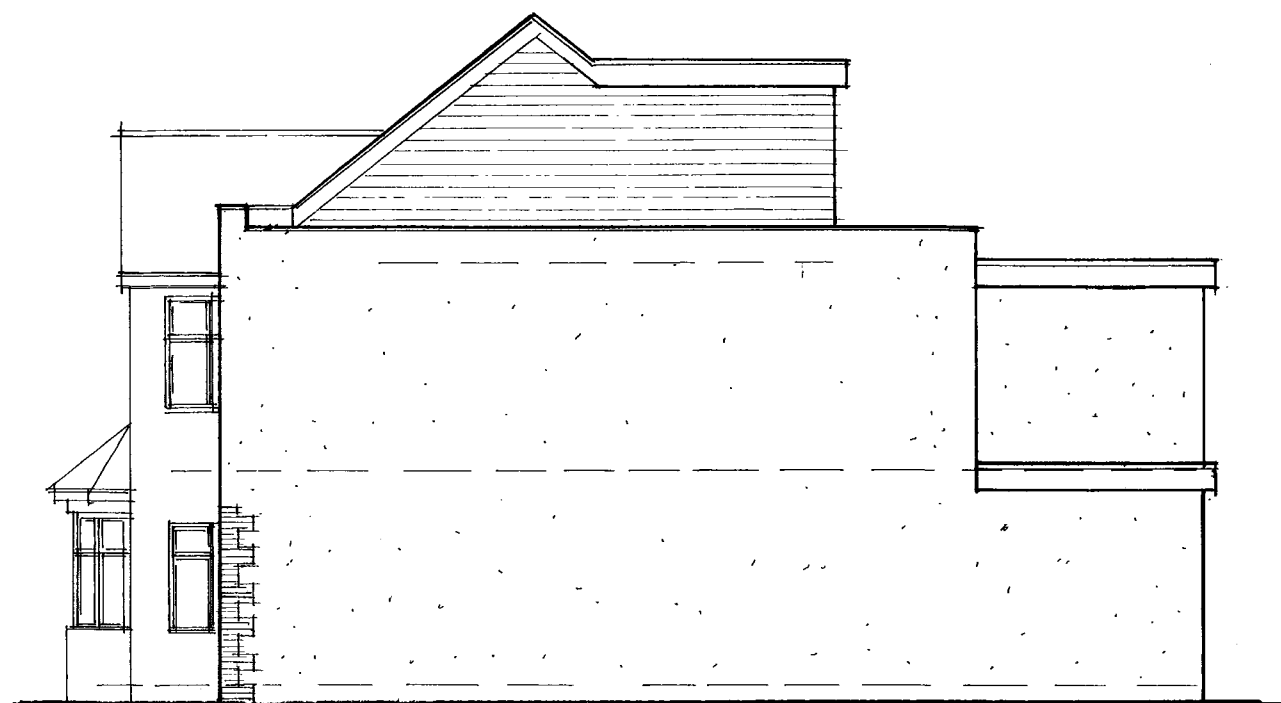

Proposed South Elevation



Proposed West Elevation

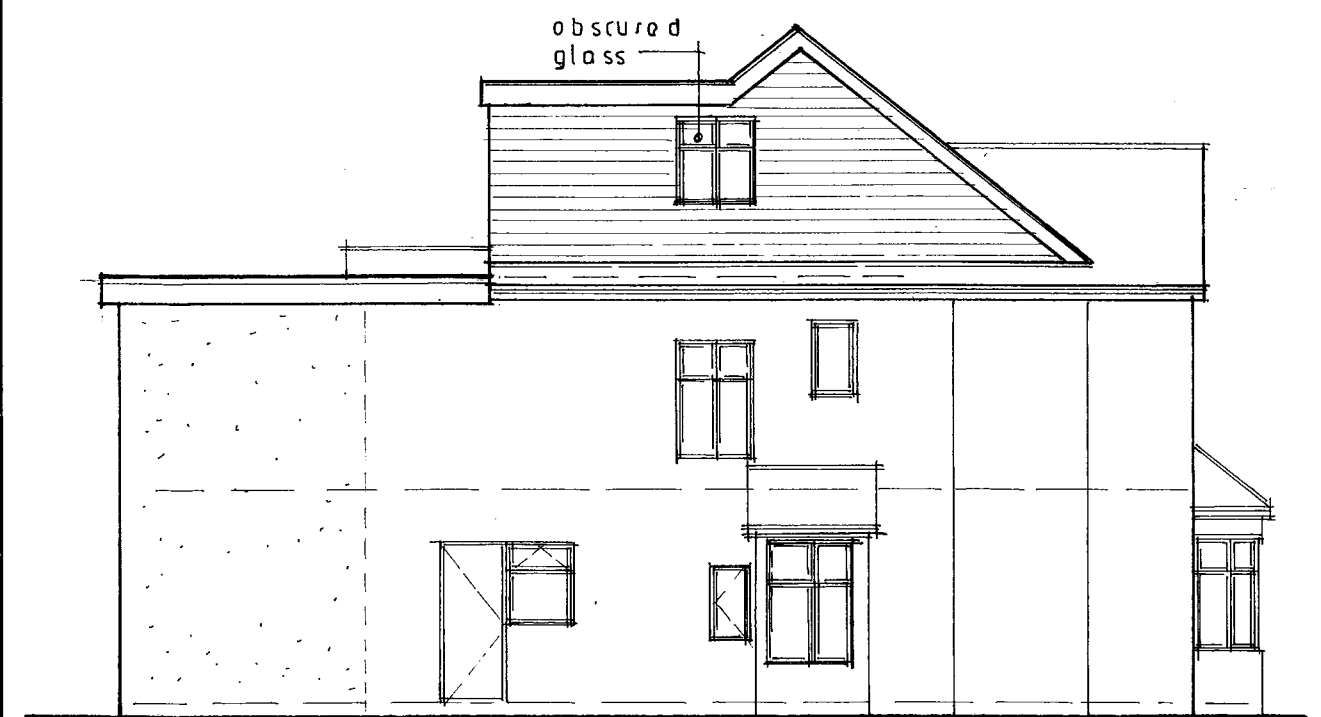

Proposed North Elevation



Proposed East Elevation

**Sussex Building
Surveyors Ltd**

01903 529583
adk@sussexbuildingsurveyors.com

14 Princess Avenue,
Bognor Regis,
West Sussex.
PO21 2QT

**Proposed Flat Conversion.
Proposed Elevations.**

Scale: 1:100 Paper: A3

Date: October 2017

Drg No.: SBS/221/06.D

All dimensions to be checked on site.
Do not scale except for planning purposes.