
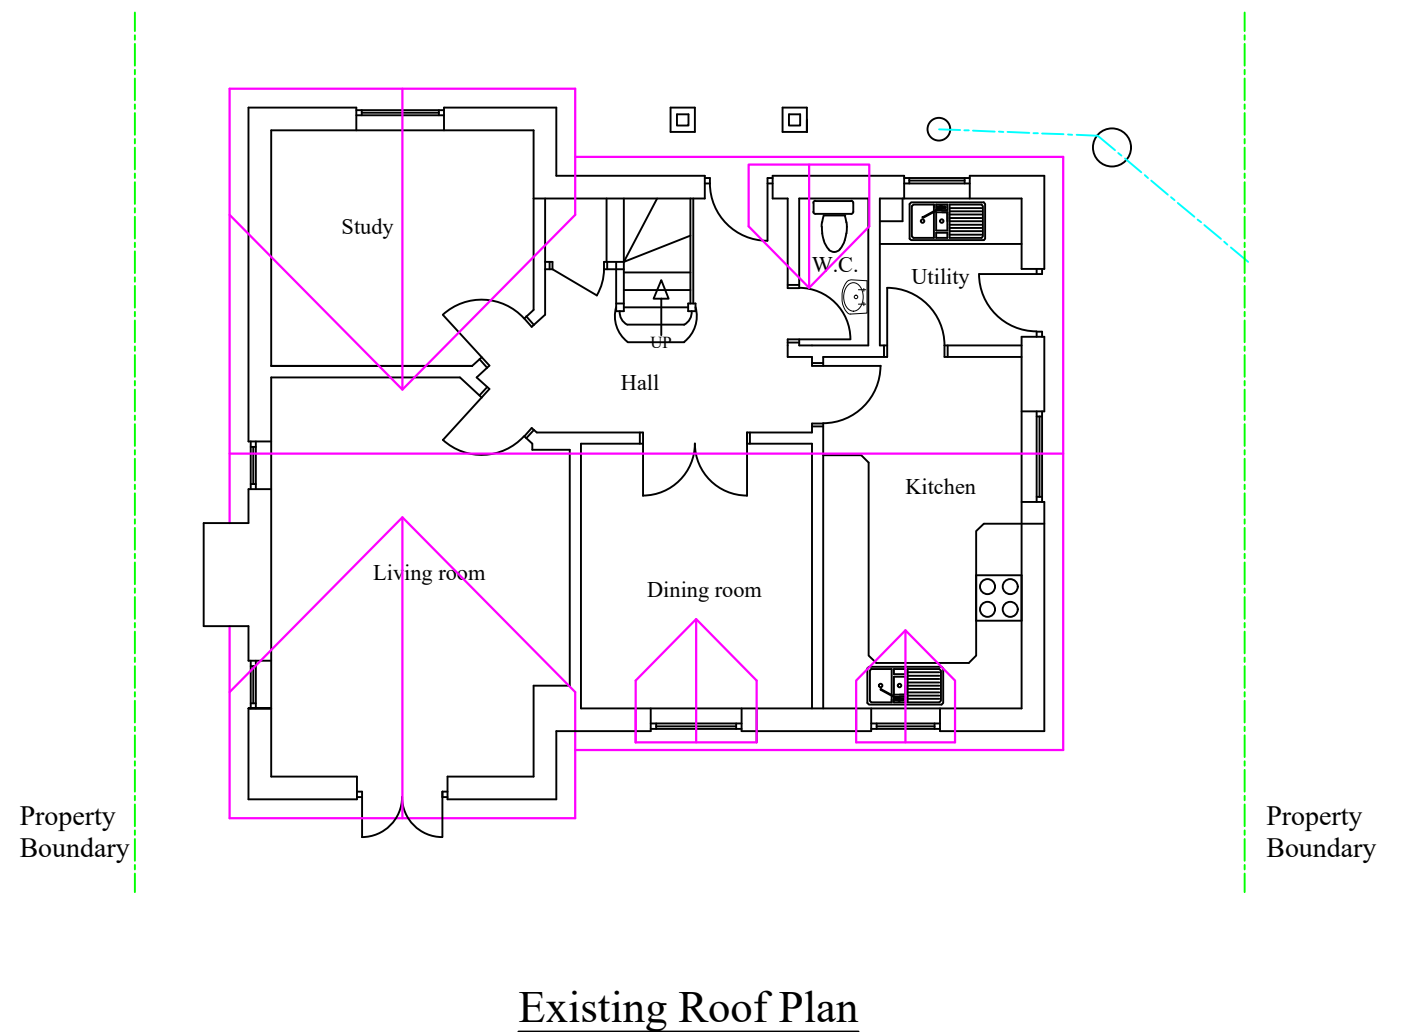


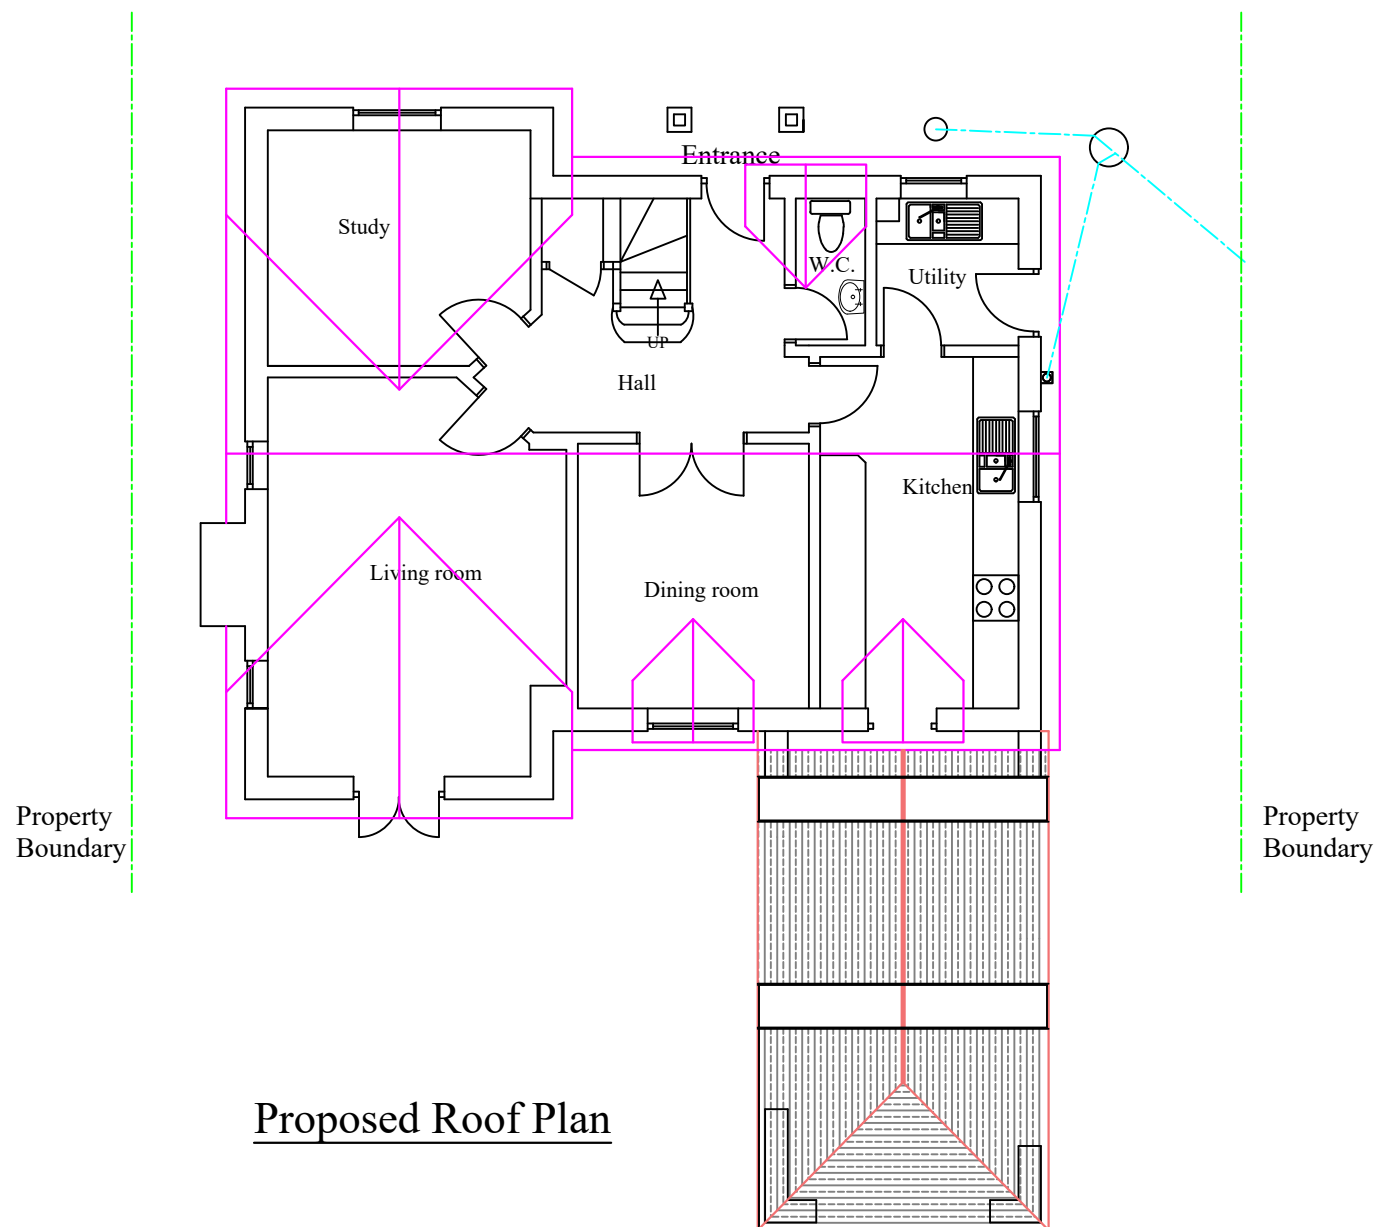

## Aldwick Construction & Design

Cawley Gate, 17 Cawley Road, Chichester, PO19 1XB  
 Tel : 01243 779181, Mobile: 07970727506, Fax: 01243 779181  
 Email: farhadaarabi@hotmail.co.uk

Farhad Aarabi

### PROJECT

Proposed Rear Supalite Tiled Roof Conservatory  
 17 Marquis Way Aldwick Bognor Regis PO21 4AT

### TITLE

Existing and Proposed Roof Plans

### CLIENT

Mr & Mrs Martin Buckley

### SCALE

1: 100

### DATE

21/09/2021

### DRAWING NO.

1225-02

### rev.