


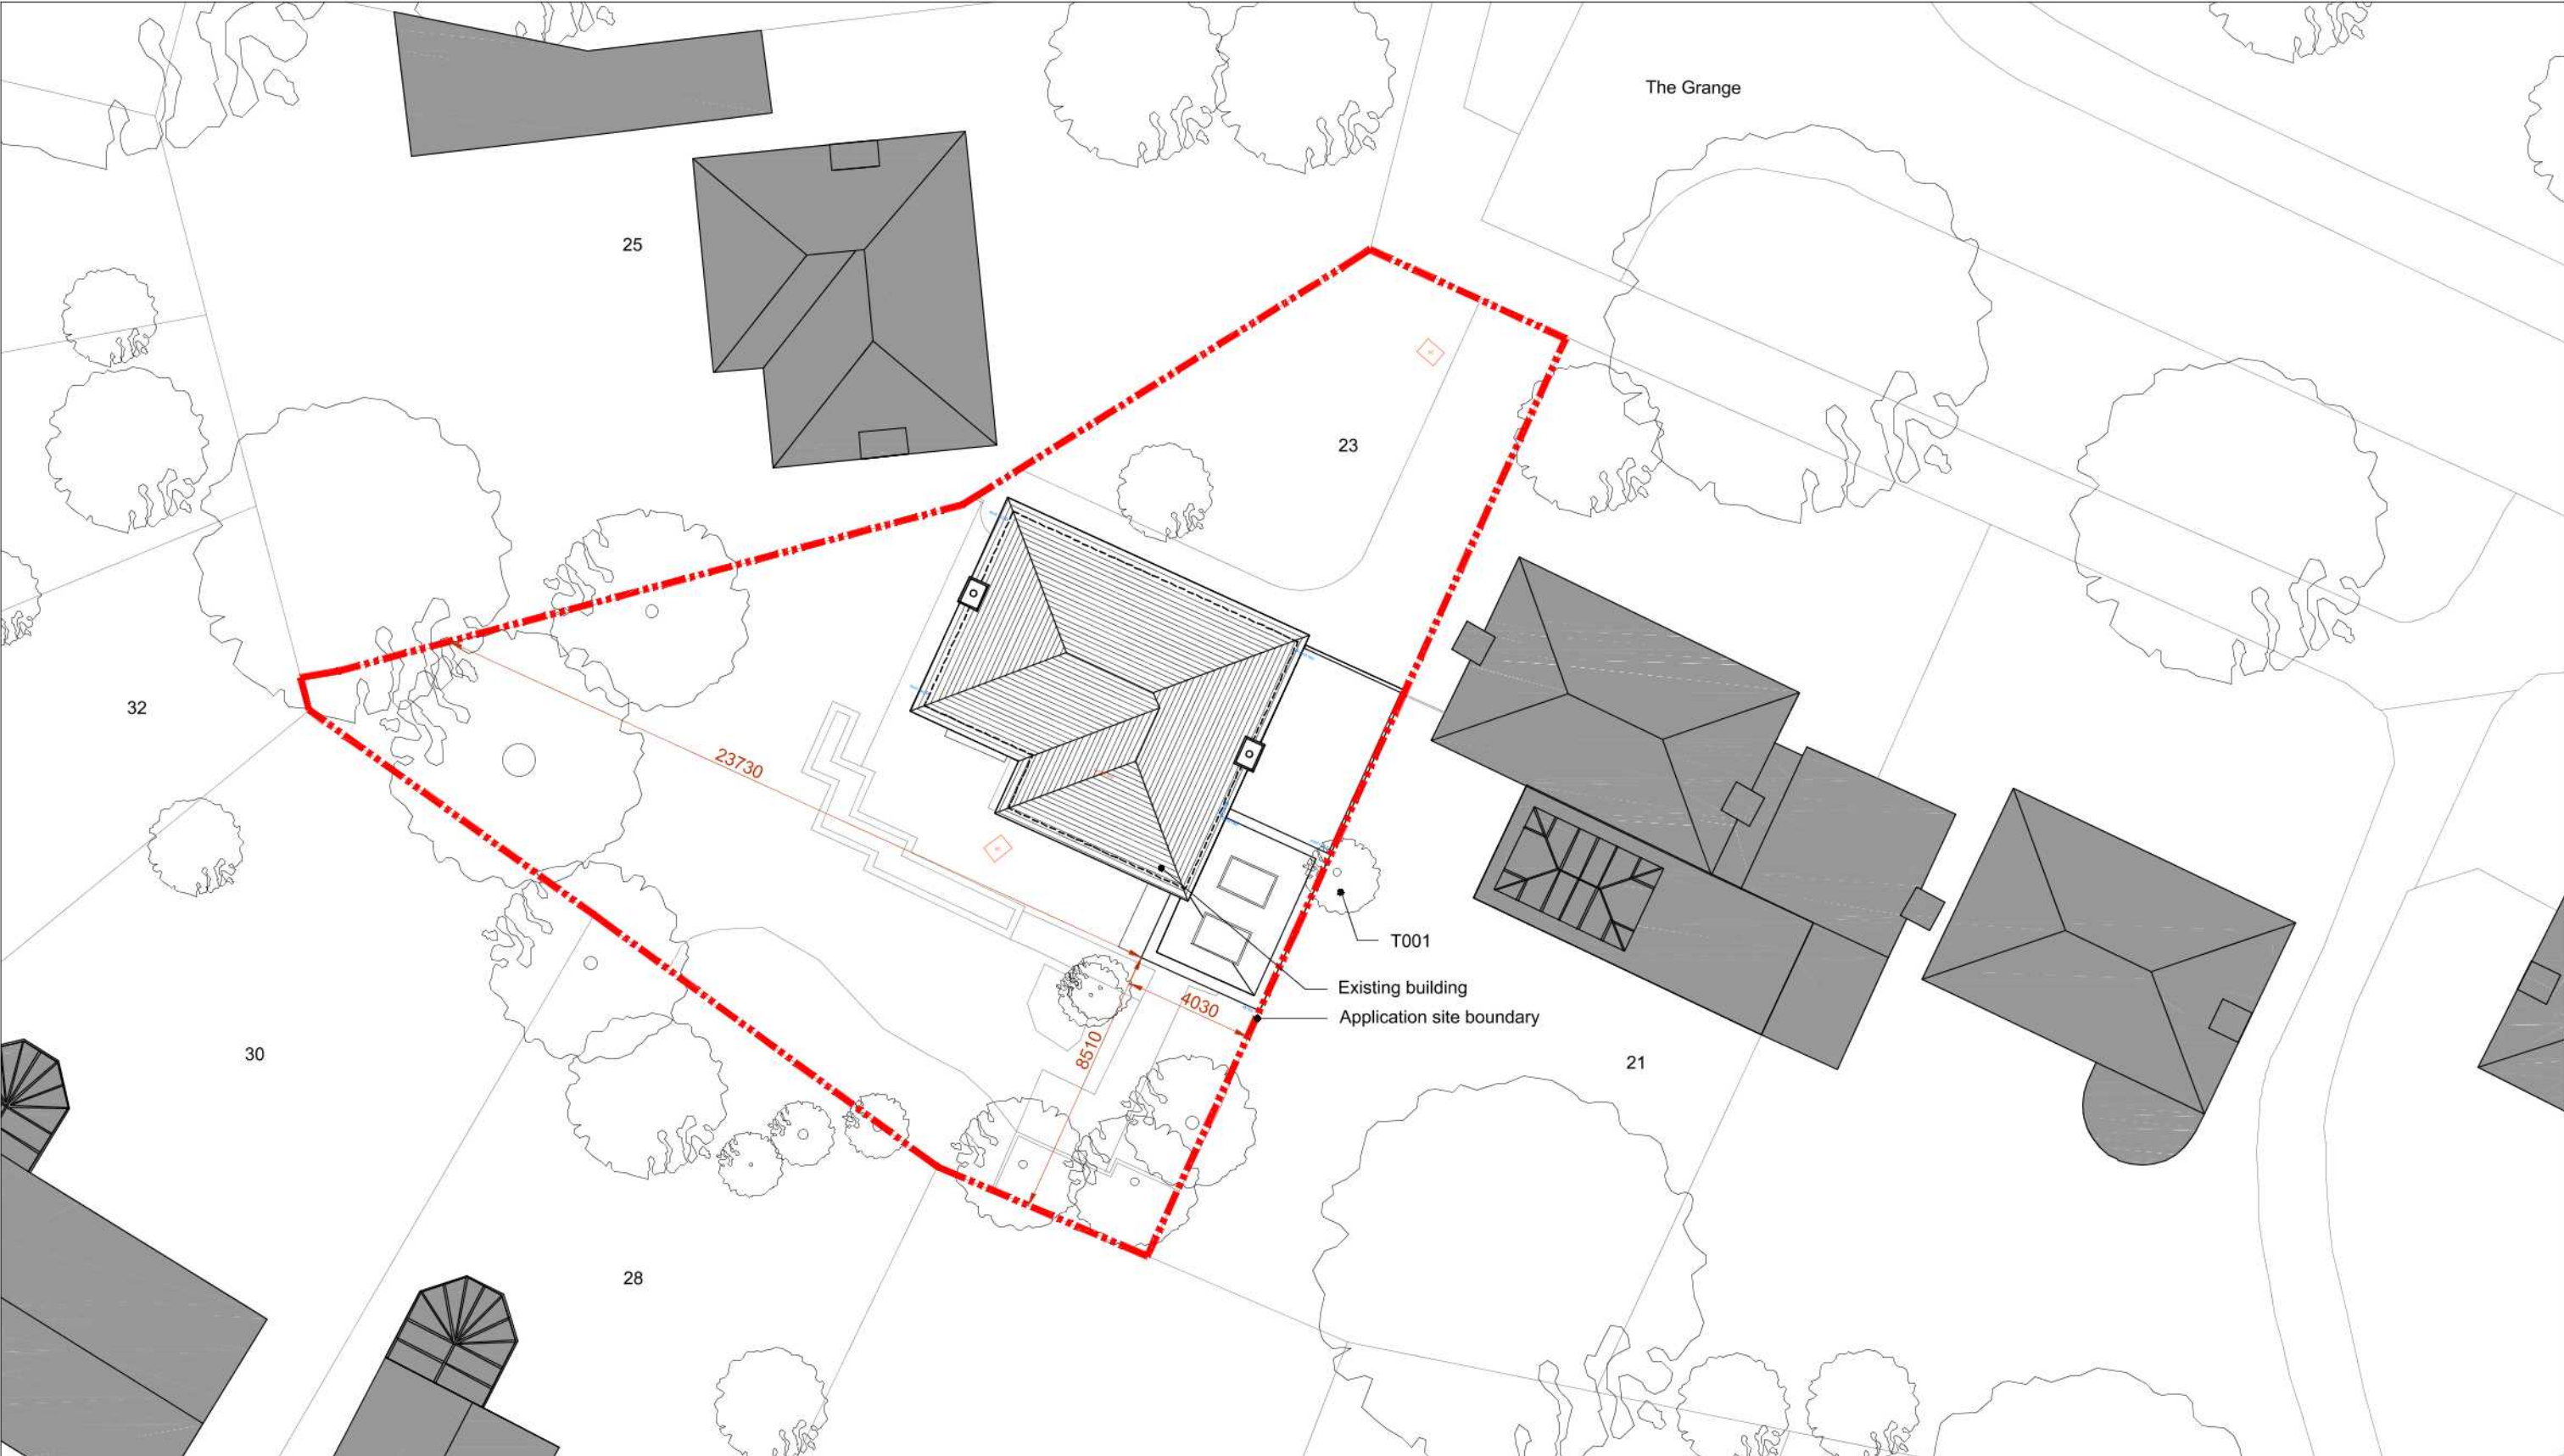

0246810m

1:200

Rev	Date	Description

Notes:

Print drawing at 100% when printing to A3 paper - do not print to fit.
Do not scale from this drawing.
All discrepancies must be reported to the Architect immediately.
All subcontractors must check dimensions on site before the production of shop drawings for the approval of the Architect.
All dimensions in millimetres.

Drawing Details	
Proposed Site Plan PLANNING ISSUE	
Drawing No. C0155-P002	Date November 2019
Scale ISSUED 1:200 @ A3	Revision A

Project Details	
23 Grange Court Aldwick, Bognor Regis, PO21 4XR	
fiftypointeight	
info@fiftypointeight.co.uk	01243323009