

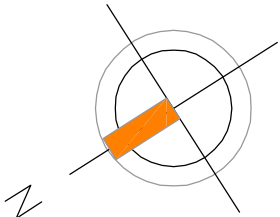


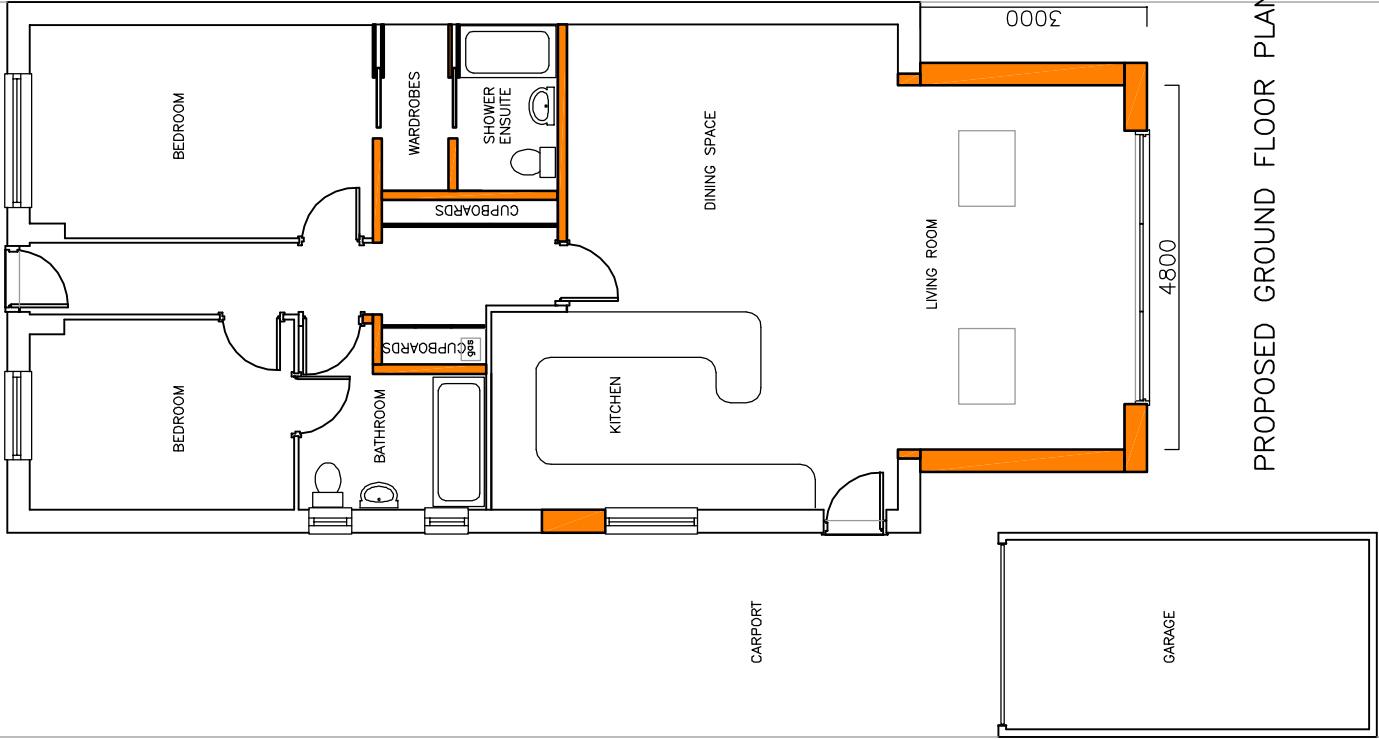

PROPOSED GROUND FLOOR PLAN 1:100

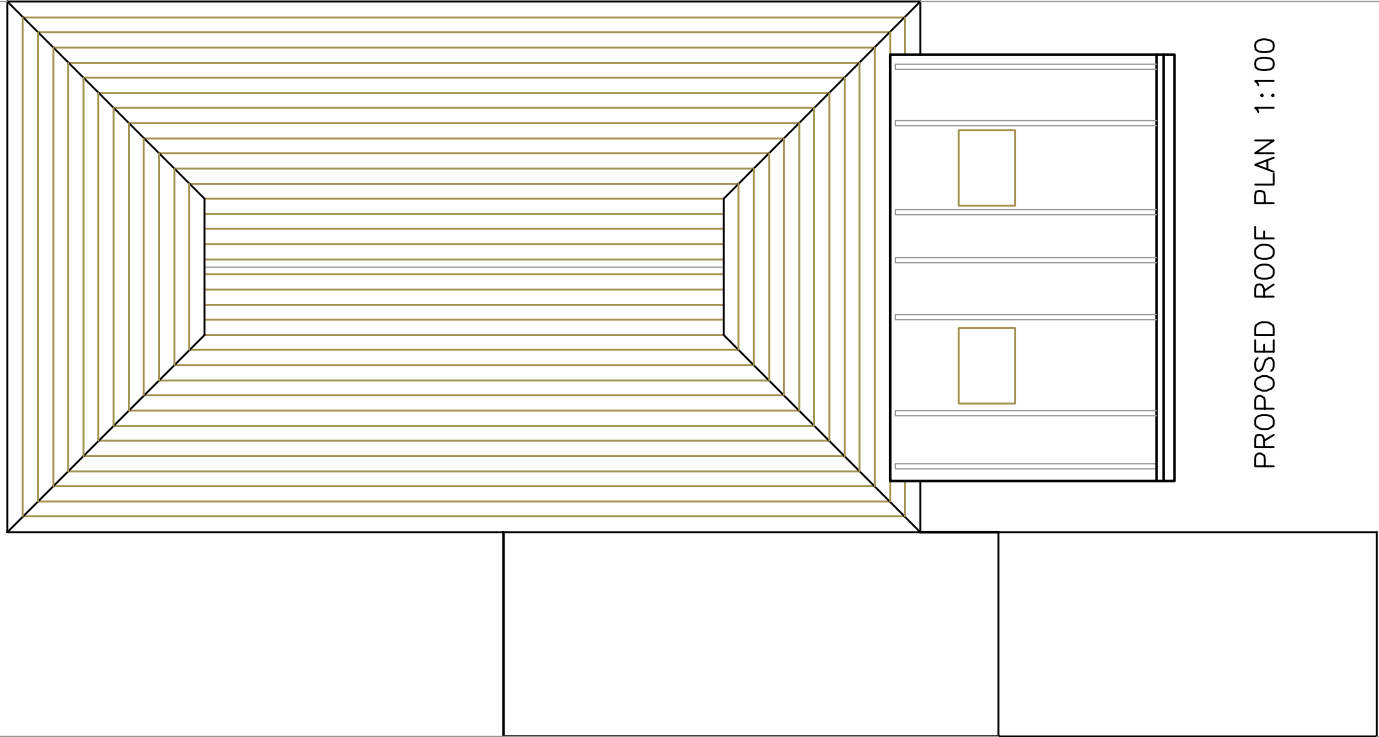

PROPOSED ROOF PLAN 1:100

Amdesign

ARCHITECTURE DESIGN DEVELOPMENT
Leeza Aldis-Hobbs ARB RIBA SPAB
/mob: 07756 329400
e-mail: leeza@amdesignltd.co.uk

PROJECT
31 BRADLOND CLOSE
ALDWICK
WEST SUSSEX
PO21 2RQ
PROJECT STAGE
PI ANNING

DRAWING
PROPOSED
PLANS
DRAWING No
240/04
SCALE 1:100
DATE OCT 2017

REVISION
DRAWN
CHECKED
LA

LETTER REVISION DATE
This scheme is subject to town planning and all other necessary consents. All dimensions and levels to be checked on site. This drawing is to be read in conjunction with other relevant drawings and documents. Report all discrepancies to the Architect before work commences.