




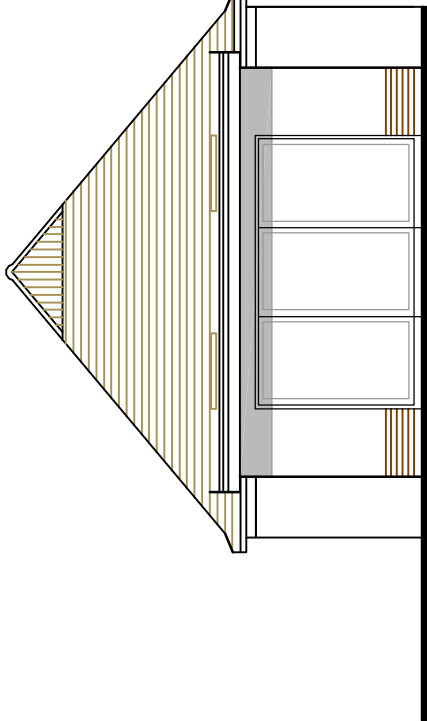

PROPOSED SOUTH–WEST ELEVATION 1:100

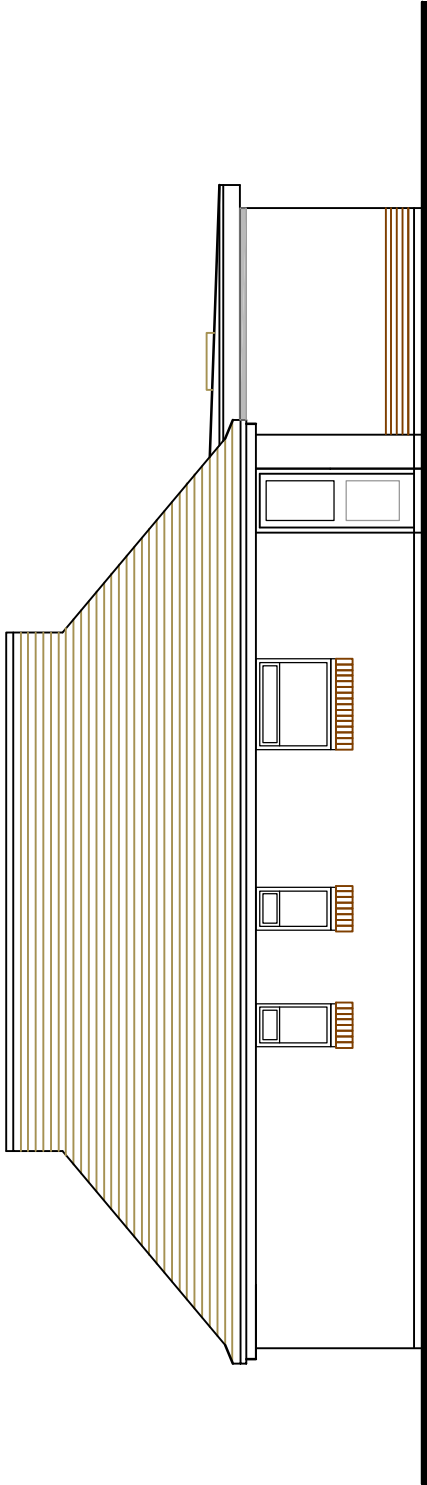

PROPOSED NORTH–WEST ELEVATION 1:100

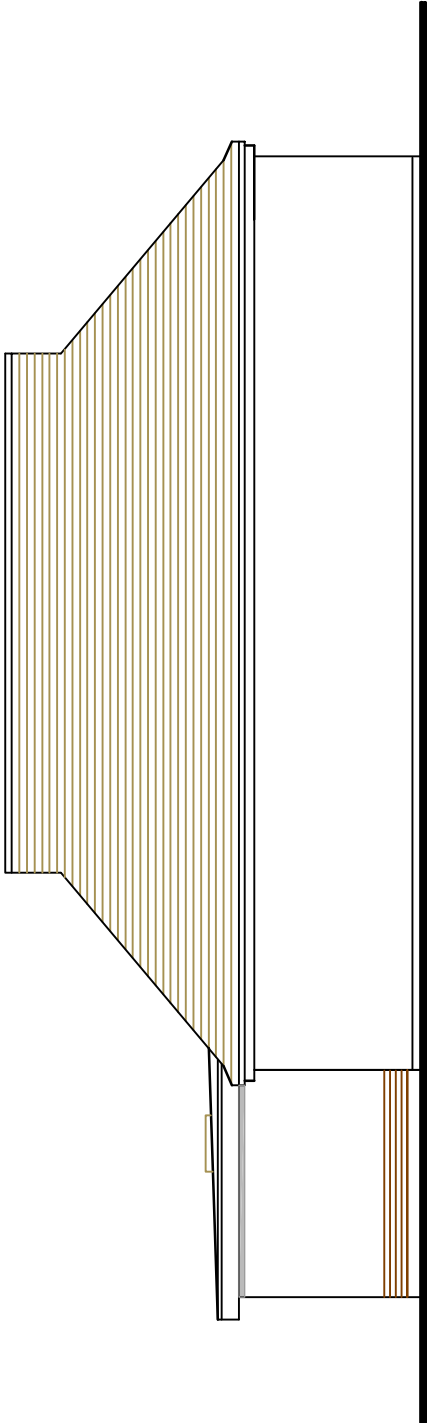

PROPOSED SOUTH–EAST ELEVATION 1:100

Amdesign

ARCHITECTURE DESIGN DEVELOPMENT
Leeza Aldis-Hobbs ARB RIBA SPAB

/mob: 07756 329400

✉-mail: leeza@amdesignltd.co.uk

PROJECT

31 BRADLOND CLOSE
ALDWICK
WEST SUSSEX
PO21 2RQ

PROJECT STAGE

PI ANNING

DRAWING

PROPOSED
ELEVATIONS

DRAWING No

240/05

SCALE

1:100

DATE

NOV 2017

REVISION

DRAWN

CHECKED

LA

DATE

This scheme is subject to town planning and all other necessary consents. All dimensions and levels to be checked on site. This drawing is to be read in conjunction with other relevant drawings and documents. Report all discrepancies to the Architect before work commences.