

Amdesign

ARCHITECTURE DESIGN DEVELOPMENT
Leeza Aldis-Hobbs ARB RIBA SPAB

Job: 07756 329400

E-mail: leeza@amdesignltd.co.uk

PROJECT

31 BRADLOND CLOSE
ALDWICK
WEST SUSSEX
PO21 2RQ

PROJECT STAGE

PI ANNING

DRAWING

EXISTING
ELEVATIONS

DRAWING No

240/03

SCALE

1:100

DATE

NOV 2017


REVISION

DRAWN


LA

CHECKED


LETTER	REVISION	DATE
This scheme is subject to town planning and all other necessary consents. All dimensions and levels to be checked on site. This drawing is to be read in conjunction with other relevant drawings and documents. Report all discrepancies to the Architect before work commences.		

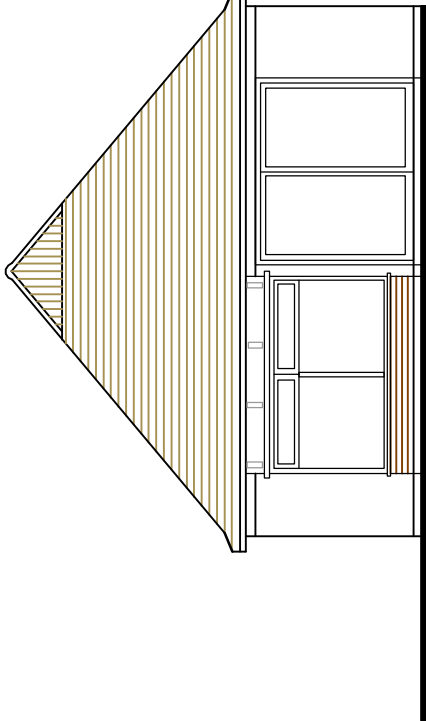

EXISTING SOUTH–WEST ELEVATION 1:100

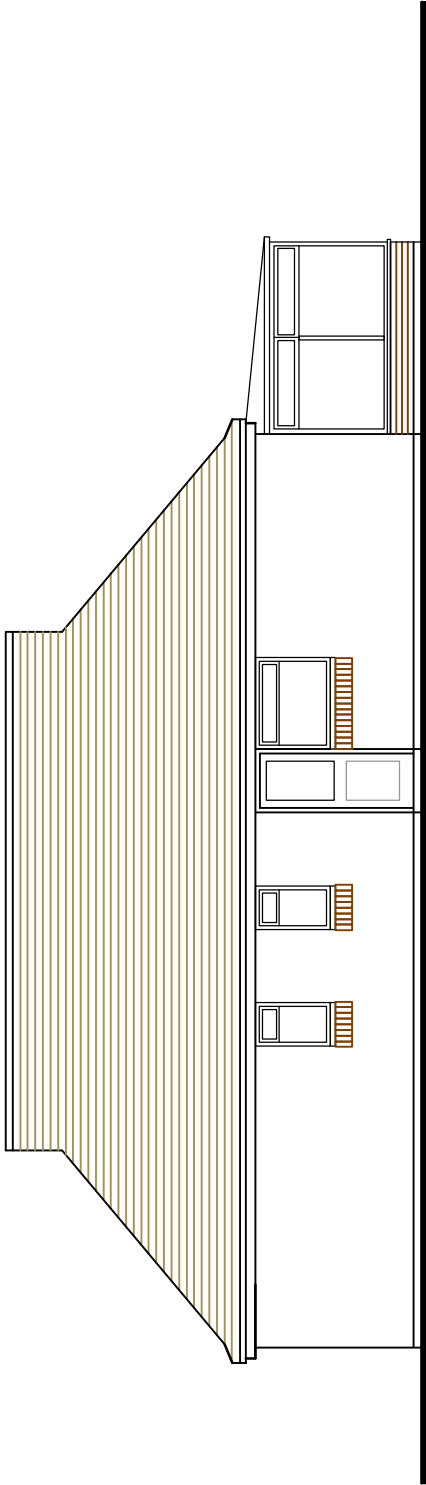

EXISTING NORTH–WEST ELEVATION 1:100

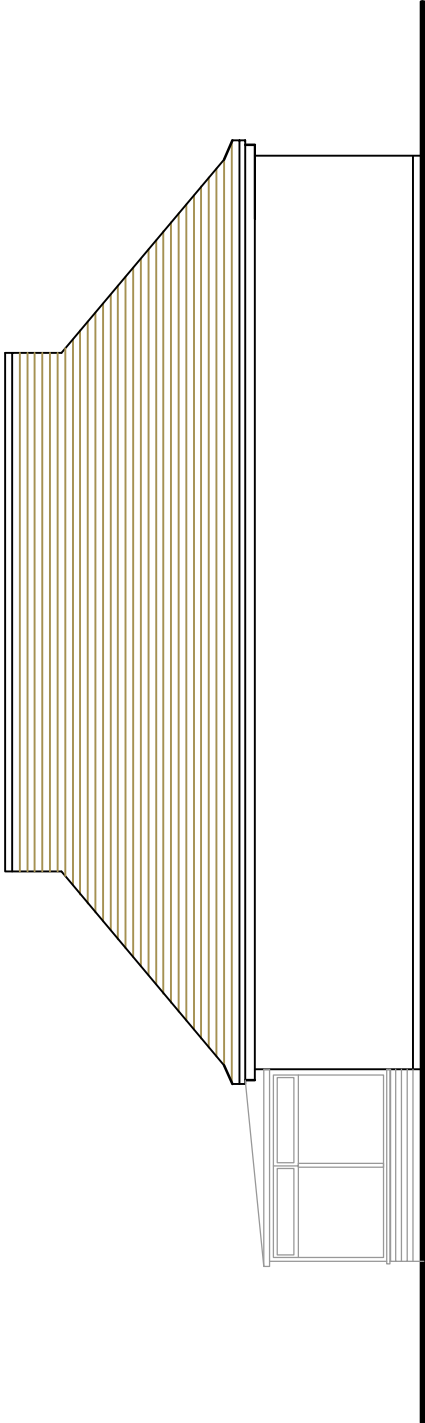

EXISTING SOUTH–EAST ELEVATION 1:100