


REVISION	DESCRIPTION	DATE
A	Minor updates.	16/11/2019

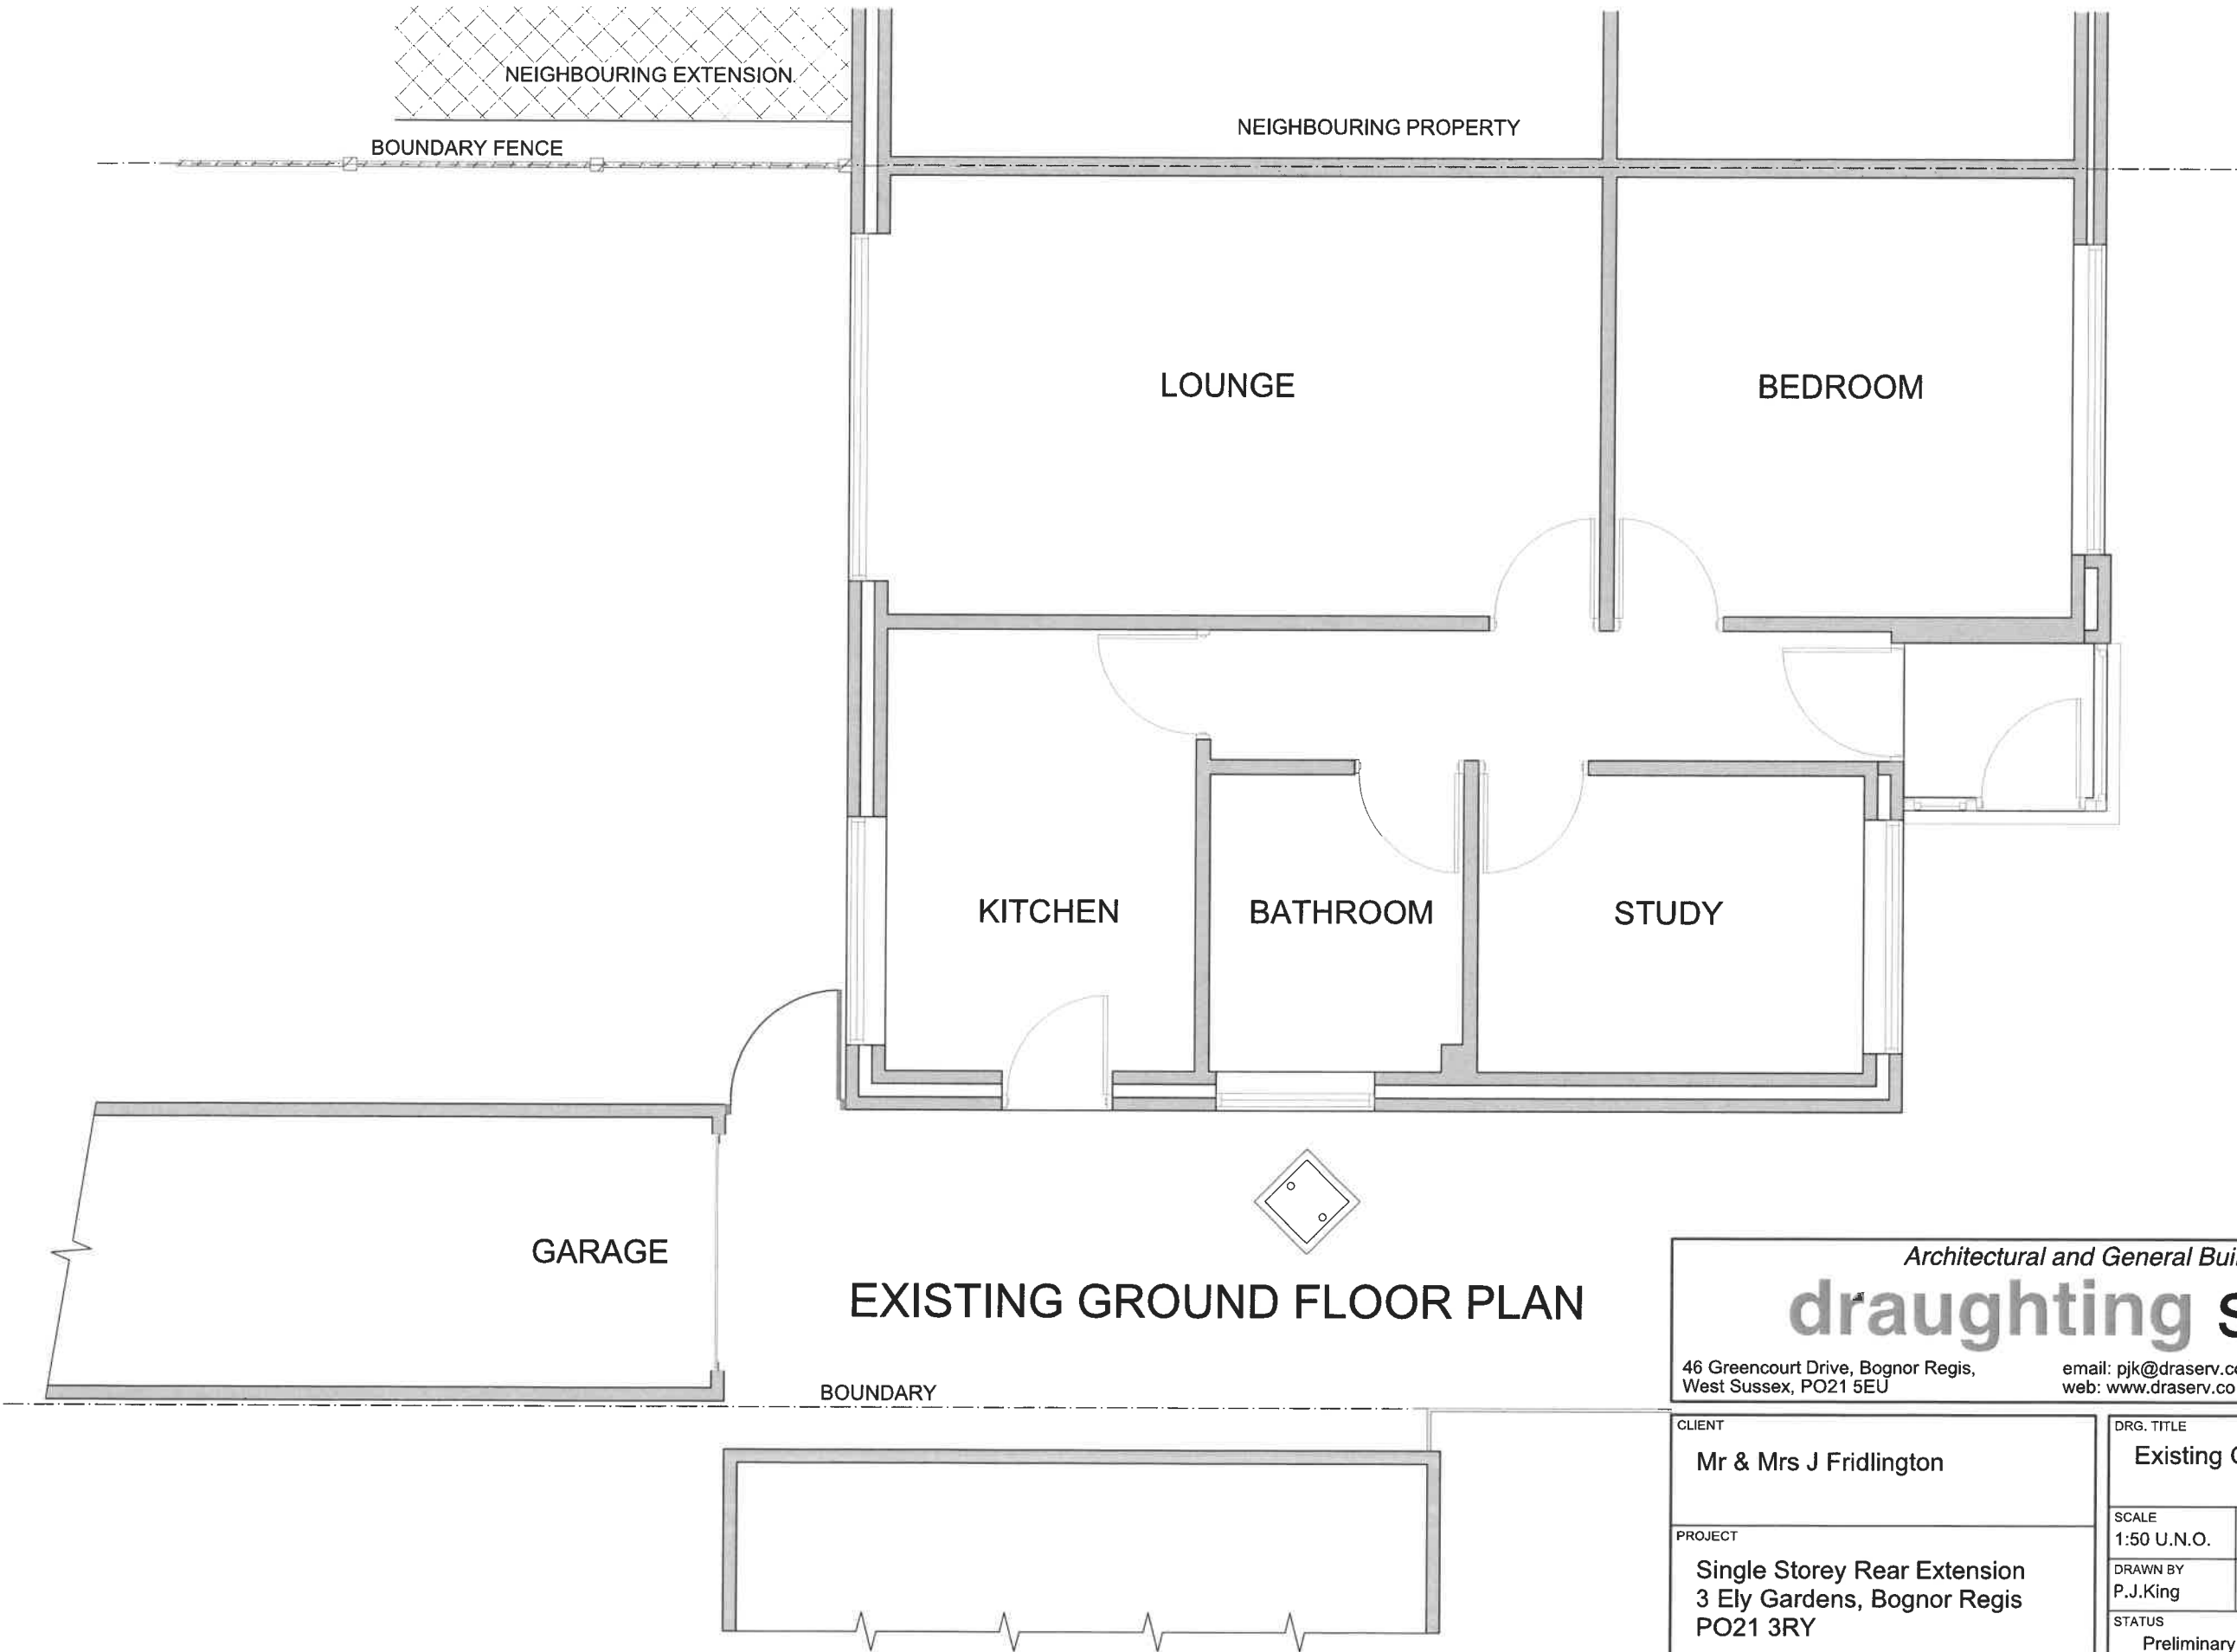

EXISTING GROUND FLOOR PLAN

Architectural and General Building Drawing
draughting services

46 Greencourt Drive, Bognor Regis,
West Sussex, PO21 5EU
email: pjk@draserv.co.uk
web: www.draserv.co.uk
Telephone: 01243 870977
Mobile: 07913 012797

CLIENT		DRG. TITLE	
Mr & Mrs J Fridlington		Existing Ground Floor Plan	
PROJECT	SCALE	DATE	CONTRACT No.
Single Storey Rear Extension 3 Ely Gardens, Bognor Regis PO21 3RY	1:50 U.N.O.	03-05-2019	DS1901
	DRAWN BY	PAPER SIZE	
	P.J.King	A3	DRAWING No.
STATUS		-02	A
Preliminary			