


REVISION	DESCRIPTION	DATE
A	Minor updates.	16/11/2019

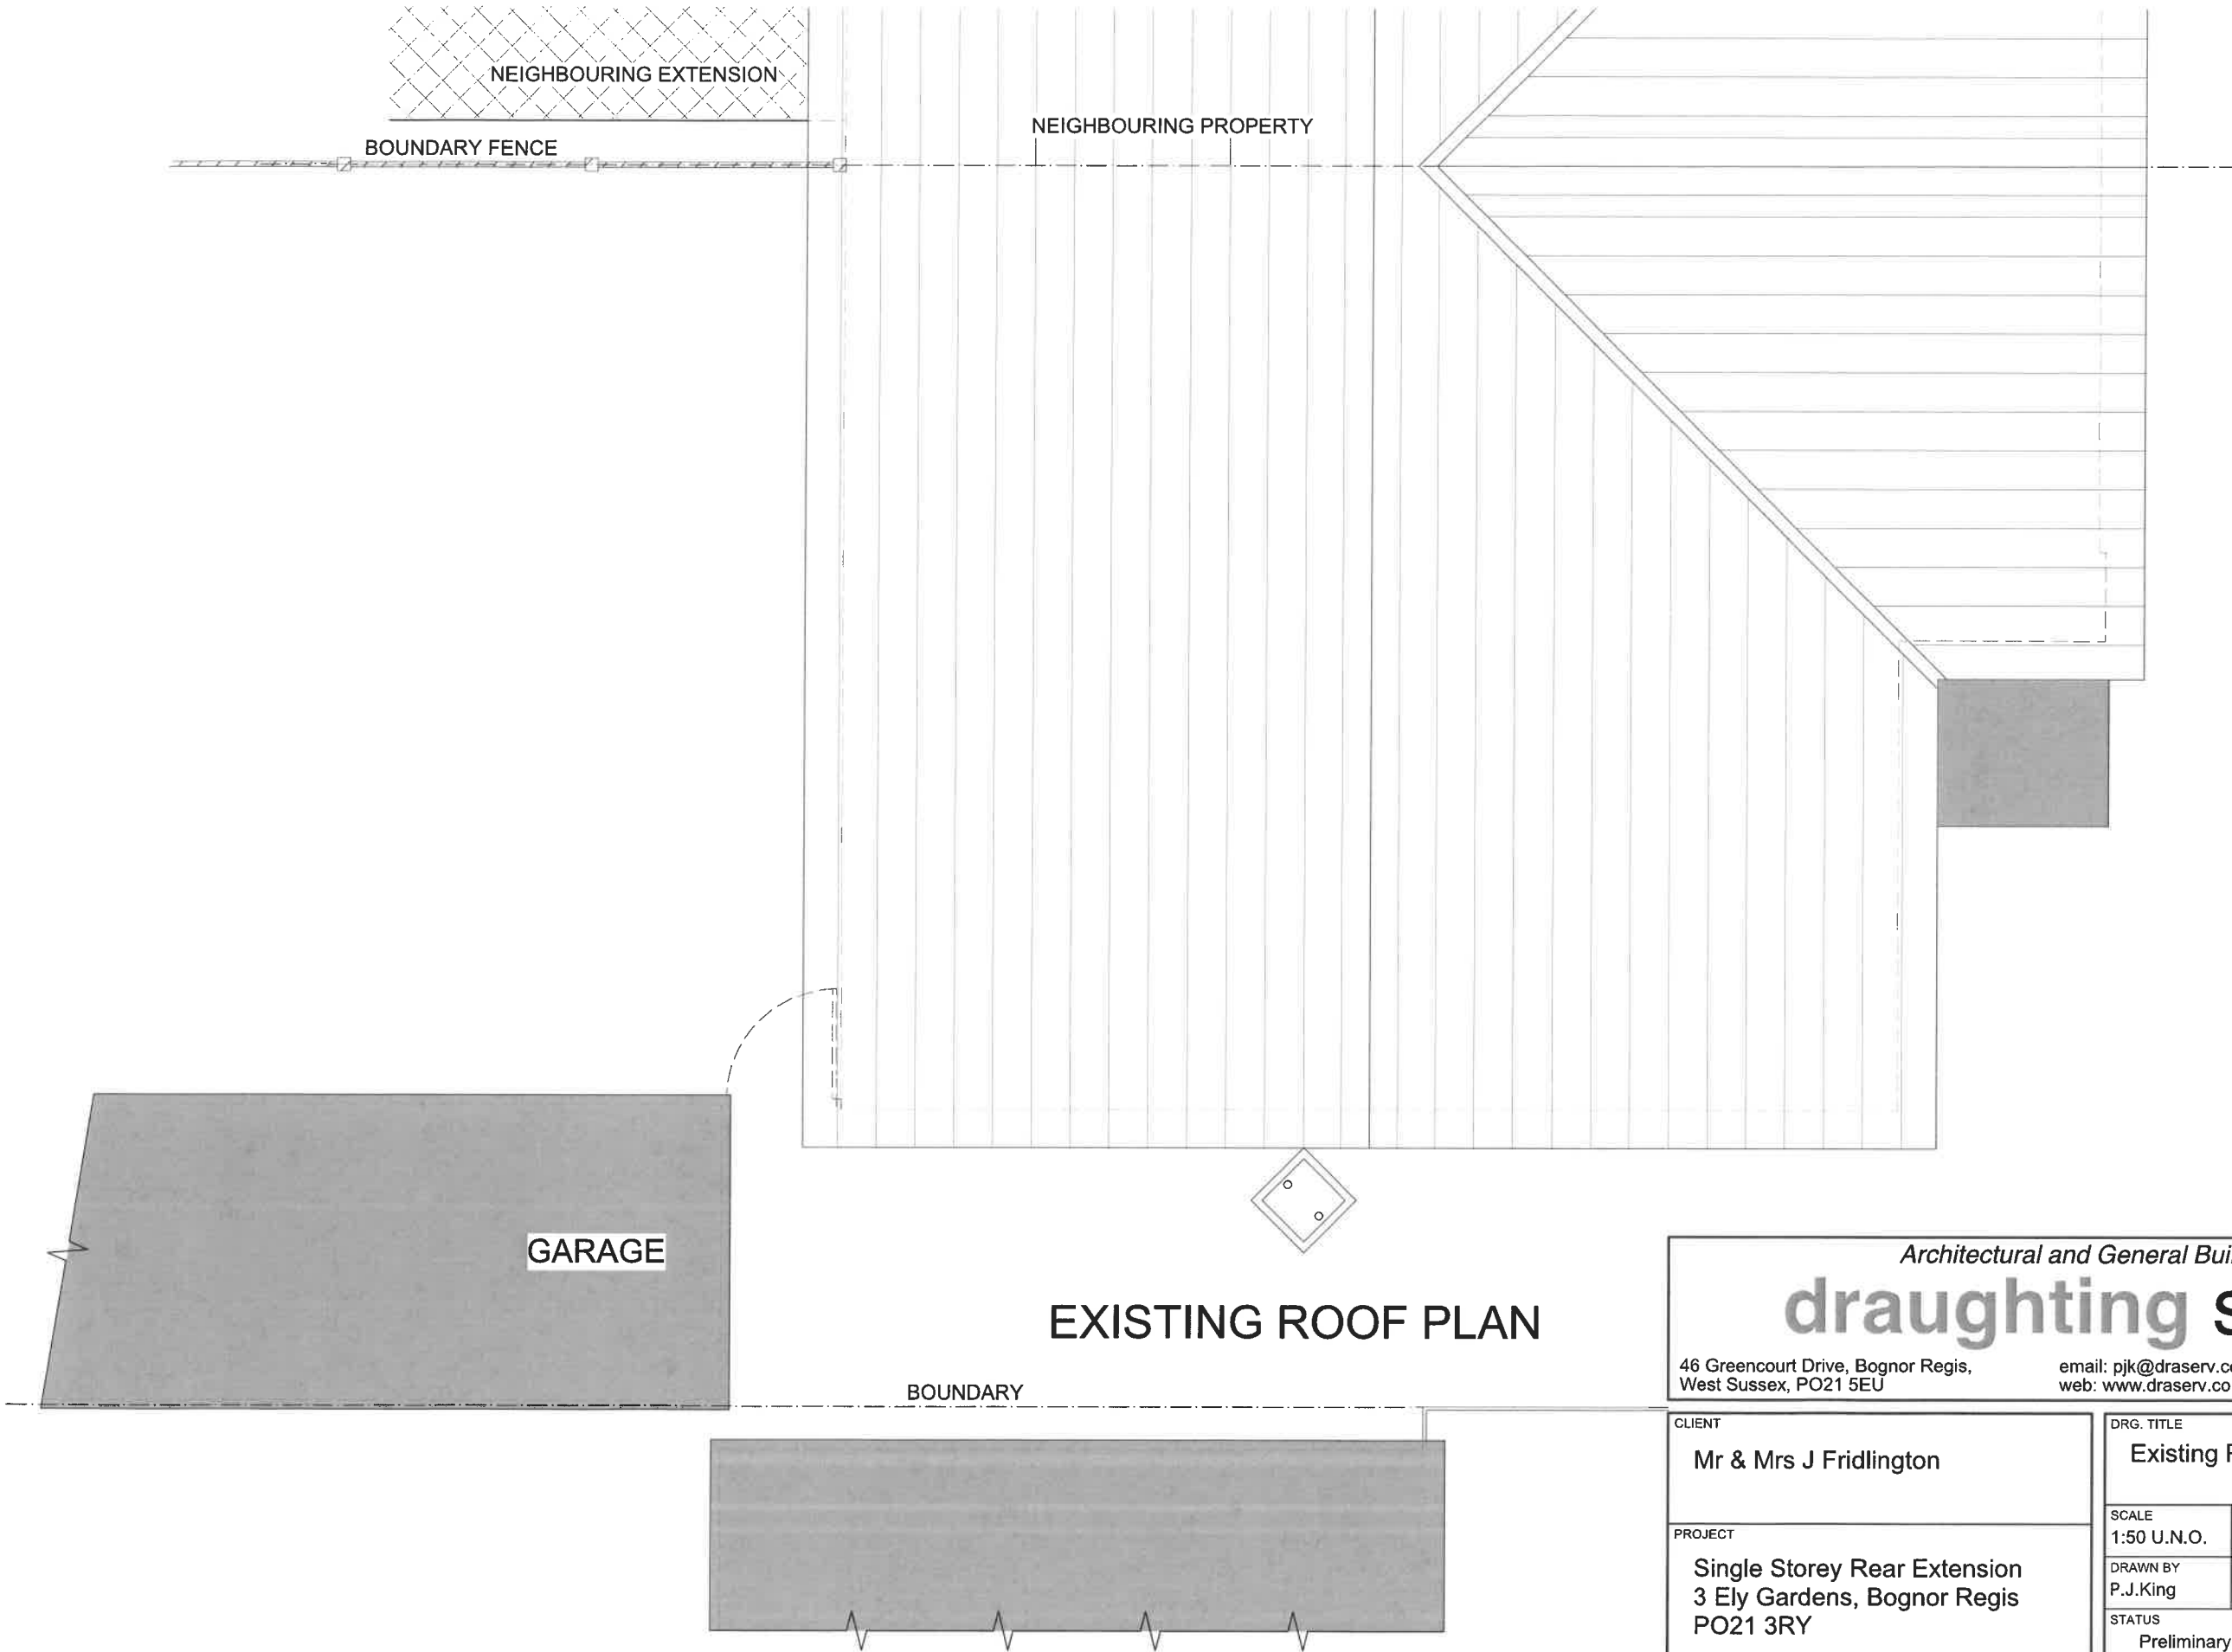

Architectural and General Building Drawing

draughting services

46 Greencourt Drive, Bognor Regis,
West Sussex, PO21 5EU

email: pjk@draserv.co.uk
web: www.draserv.co.uk

Telephone: 01243 870977
Mobile: 07913 012797

CLIENT			
Mr & Mrs J Fridlington			
PROJECT			
Single Storey Rear Extension 3 Ely Gardens, Bognor Regis PO21 3RY			
DRG. TITLE			
Existing Roof Plan			
SCALE	DATE	CONTRACT No.	
1:50 U.N.O.	03-05-2019	DS1901	
DRAWN BY	PAPER SIZE	DRAWING No.	REV.
P.J.King	A3		
STATUS		-03	A
Preliminary			