


REVISION	DESCRIPTION	DATE
A	Minor updates.	16/11/2019

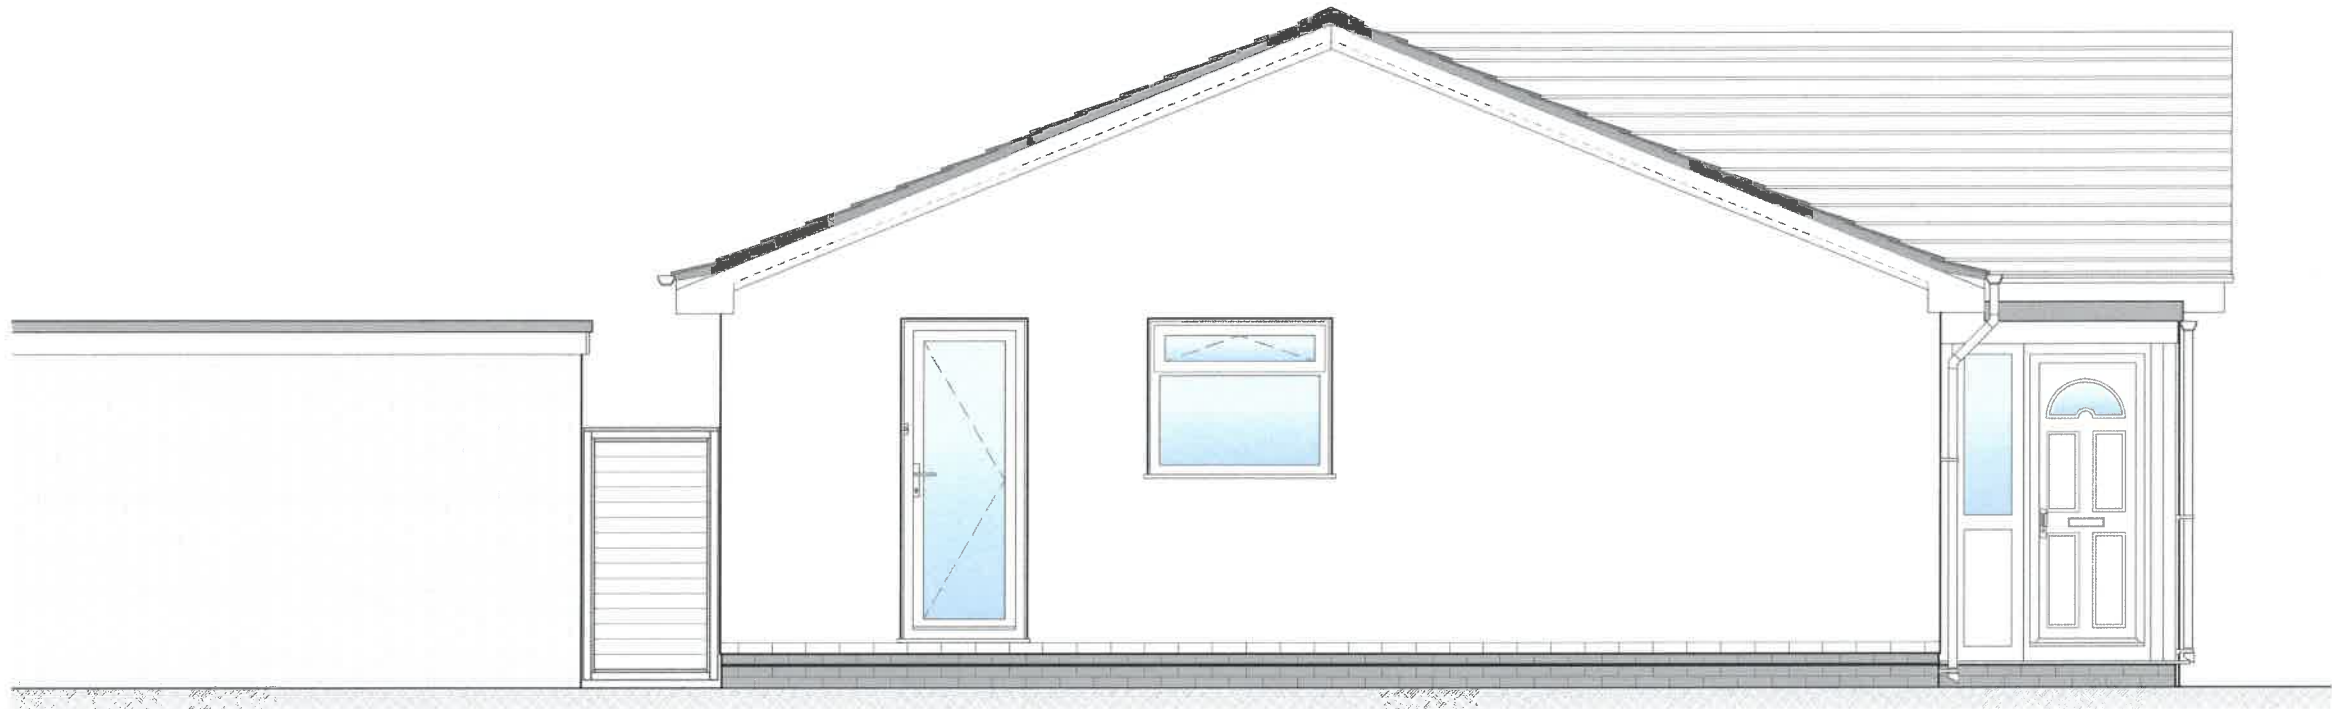

EXISTING EAST ELEVATION

Architectural and General Building Drawing draughting services					
46 Greencourt Drive, Bognor Regis, West Sussex, PO21 5EU		email: pjk@draserv.co.uk web: www.draserv.co.uk		Telephone: 01243 870977 Mobile: 07913 012797	
CLIENT Mr & Mrs J Fridlington		DRG. TITLE Existing East Elevation			
PROJECT Single Storey Rear Extension 3 Ely Gardens, Bognor Regis PO21 3RY		SCALE 1:50 U.N.O.	DATE 03-05-2019	CONTRACT No. DS1901	
		DRAWN BY P.J.King	PAPER SIZE A3		DRAWING No. -04
		STATUS Preliminary			