


REVISION	DESCRIPTION	DATE
B	Extension width increased to 3500mm.	24/06/2019
C	Updated to structural calculations.	16/11/2019
D	Notes revised. Minor updates.	22/11/2019
E	SHS post removed, pier width increased. Ref's to additional work removed.	04/12/2019

FOR FULL SPECIFICATION THIS DRAWING **MUST** BE READ
IN CONJUNCTION WITH STRUCTURAL ENGINEER
C.N.WOOD LTD. CALCULATIONS REF JOB No. 3325 Oct '19

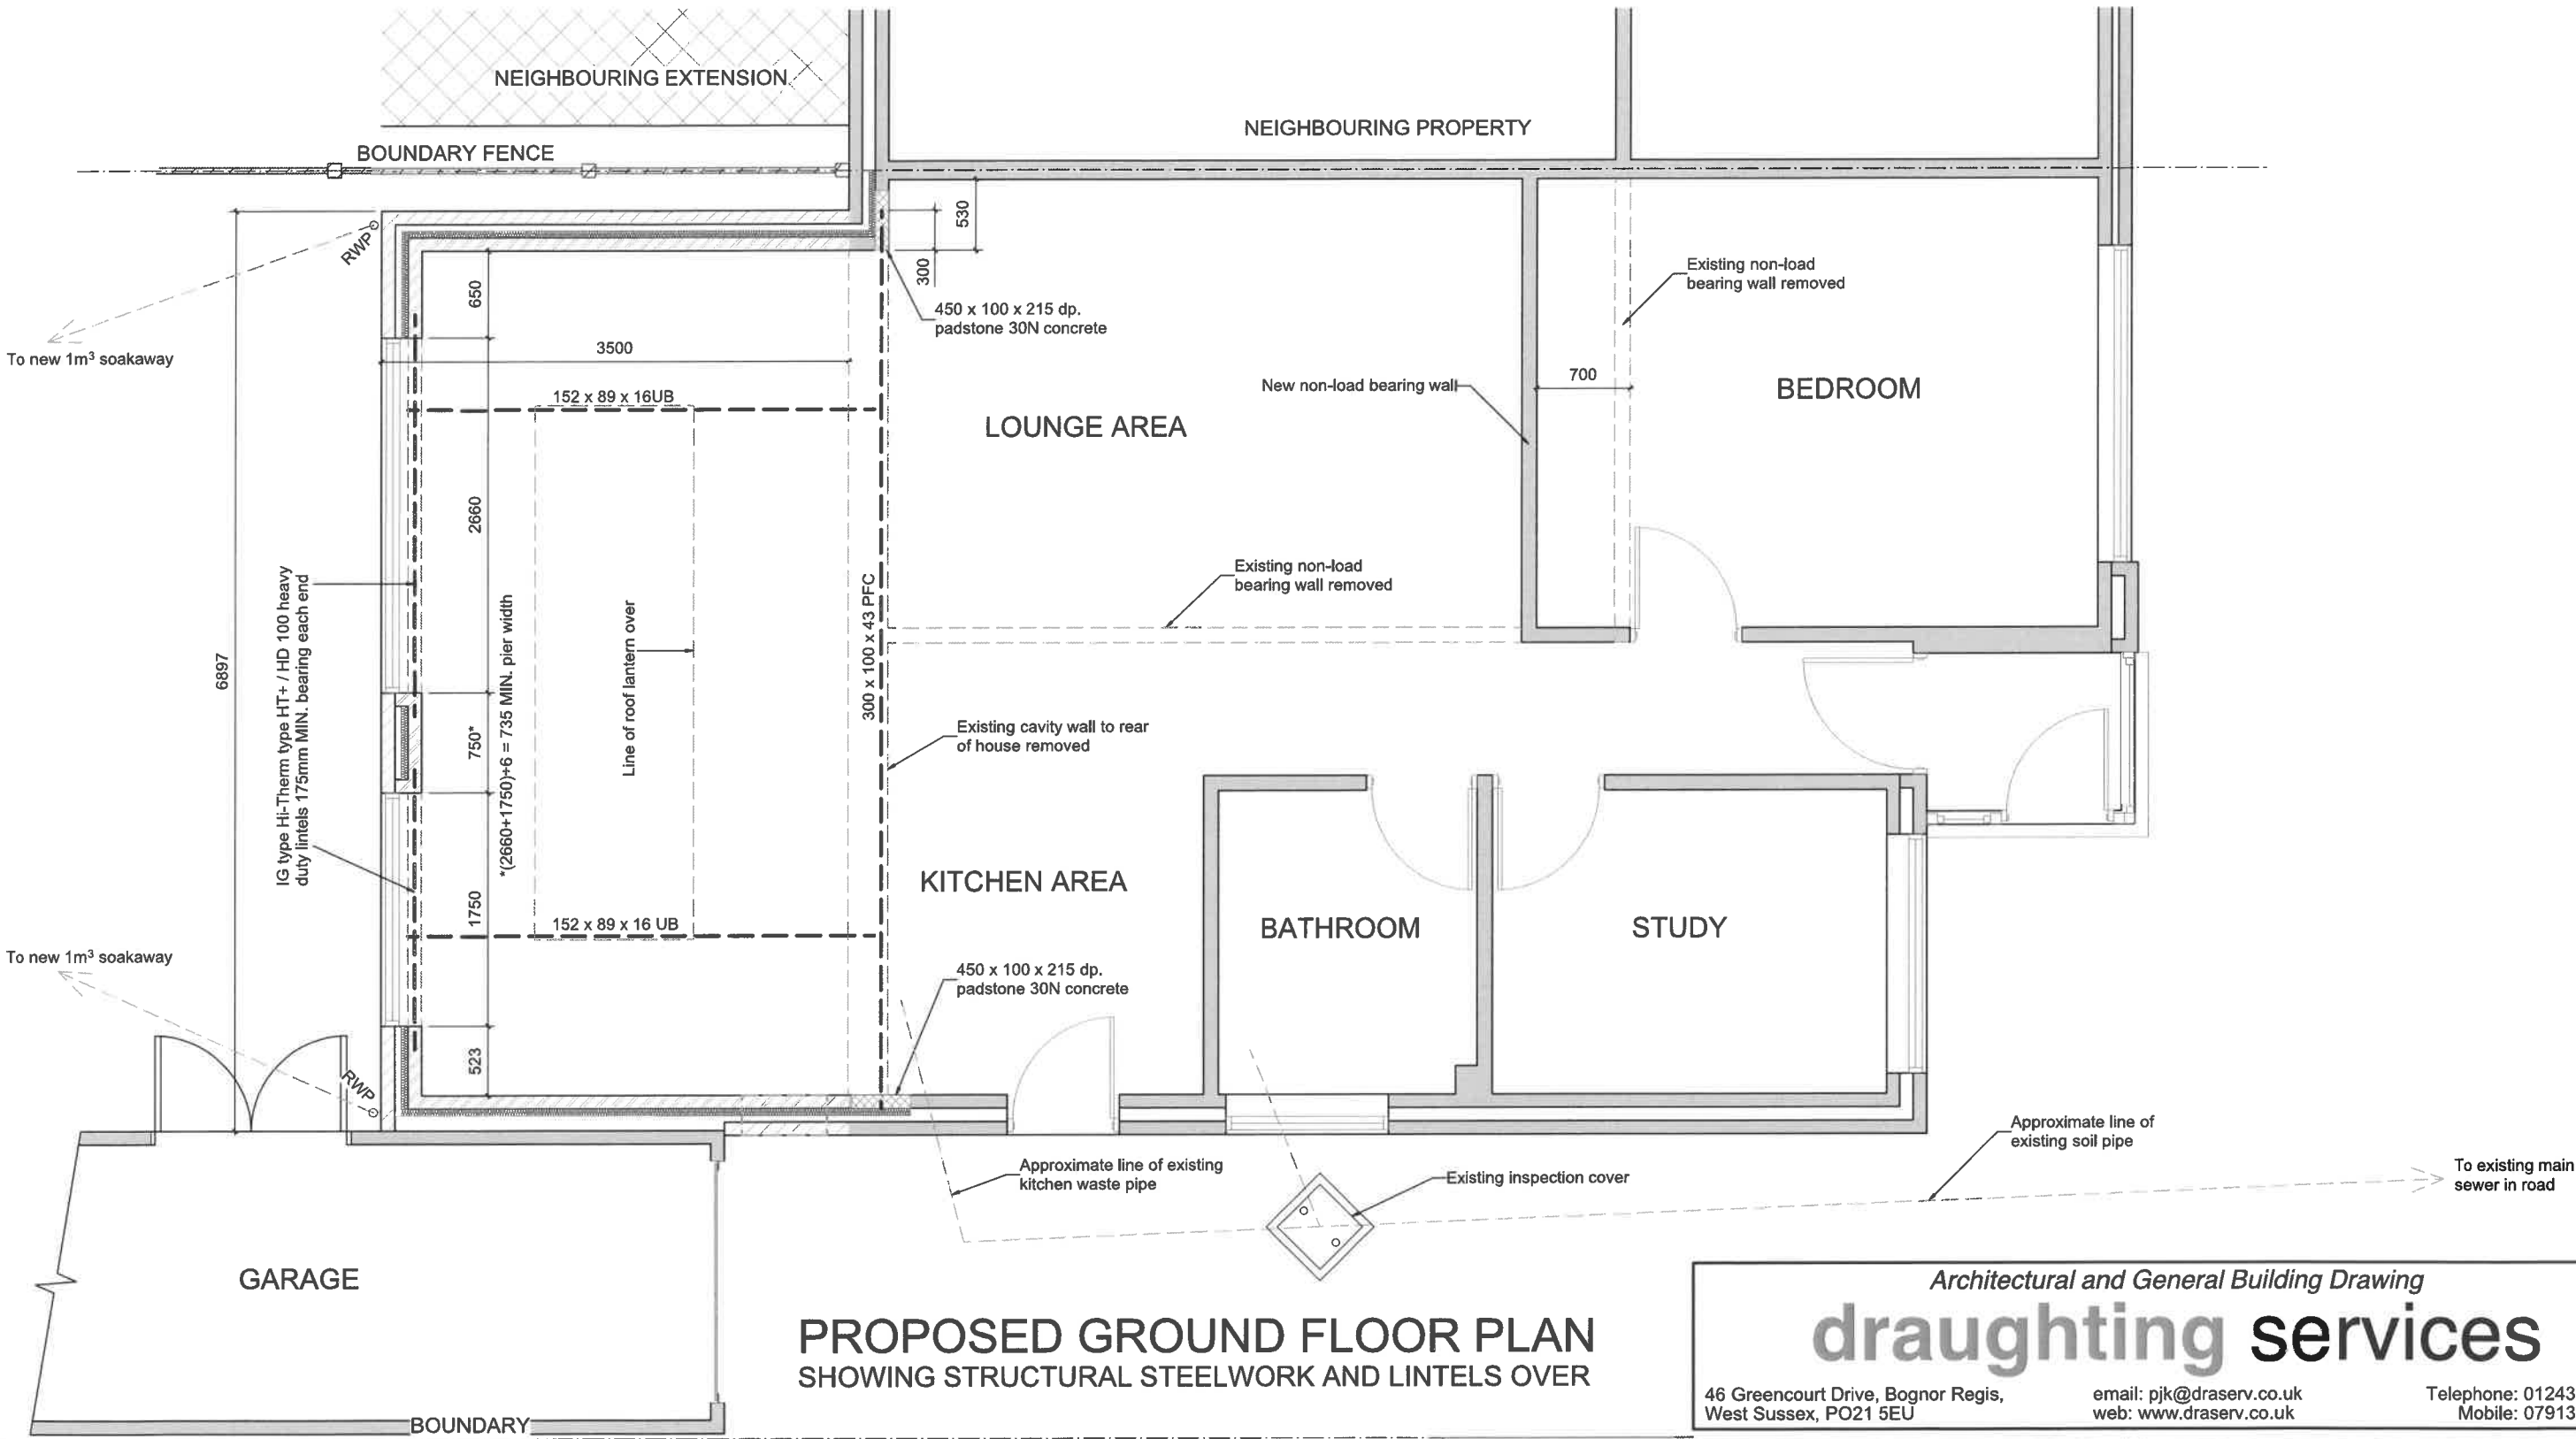

PROPOSED GROUND FLOOR PLAN
SHOWING STRUCTURAL STEELWORK AND LINTELS OVER

Architectural and General Building Drawing
draughting services

46 Greencourt Drive, Bognor Regis,
West Sussex, PO21 5EU

email: pjk@draserv.co.uk
web: www.draserv.co.uk

Telephone: 01243 870977
Mobile: 07913 012797

CLIENT Mr & Mrs J Fridlington		DRG. TITLE Proposed Ground Floor Plan	
PROJECT Single Storey Rear Extension 3 Ely Gardens, Bognor Regis PO21 3RY		SCALE 1:50 U.N.O.	DATE 03-05-2019
		DRAWN BY P.J.King	PAPER SIZE A3
		STATUS Preliminary	CONTRACT No. DS1901
			DRAWING No. -06
			REV. E