


FOR FULL SPECIFICATION THIS DRAWING **MUST** BE READ
IN CONJUNCTION WITH STRUCTURAL ENGINEER
C.N.WOOD LTD. CALCULATIONS REF JOB No. 3325 Oct '19

REVISION	DESCRIPTION	DATE
B	Extension width increased to 3500mm.	24/06/2019
C	Minor updates.	16/11/2019
D	Notes revised. Minor updates.	22/11/2019
E	References to additional work removed.	04/12/2019

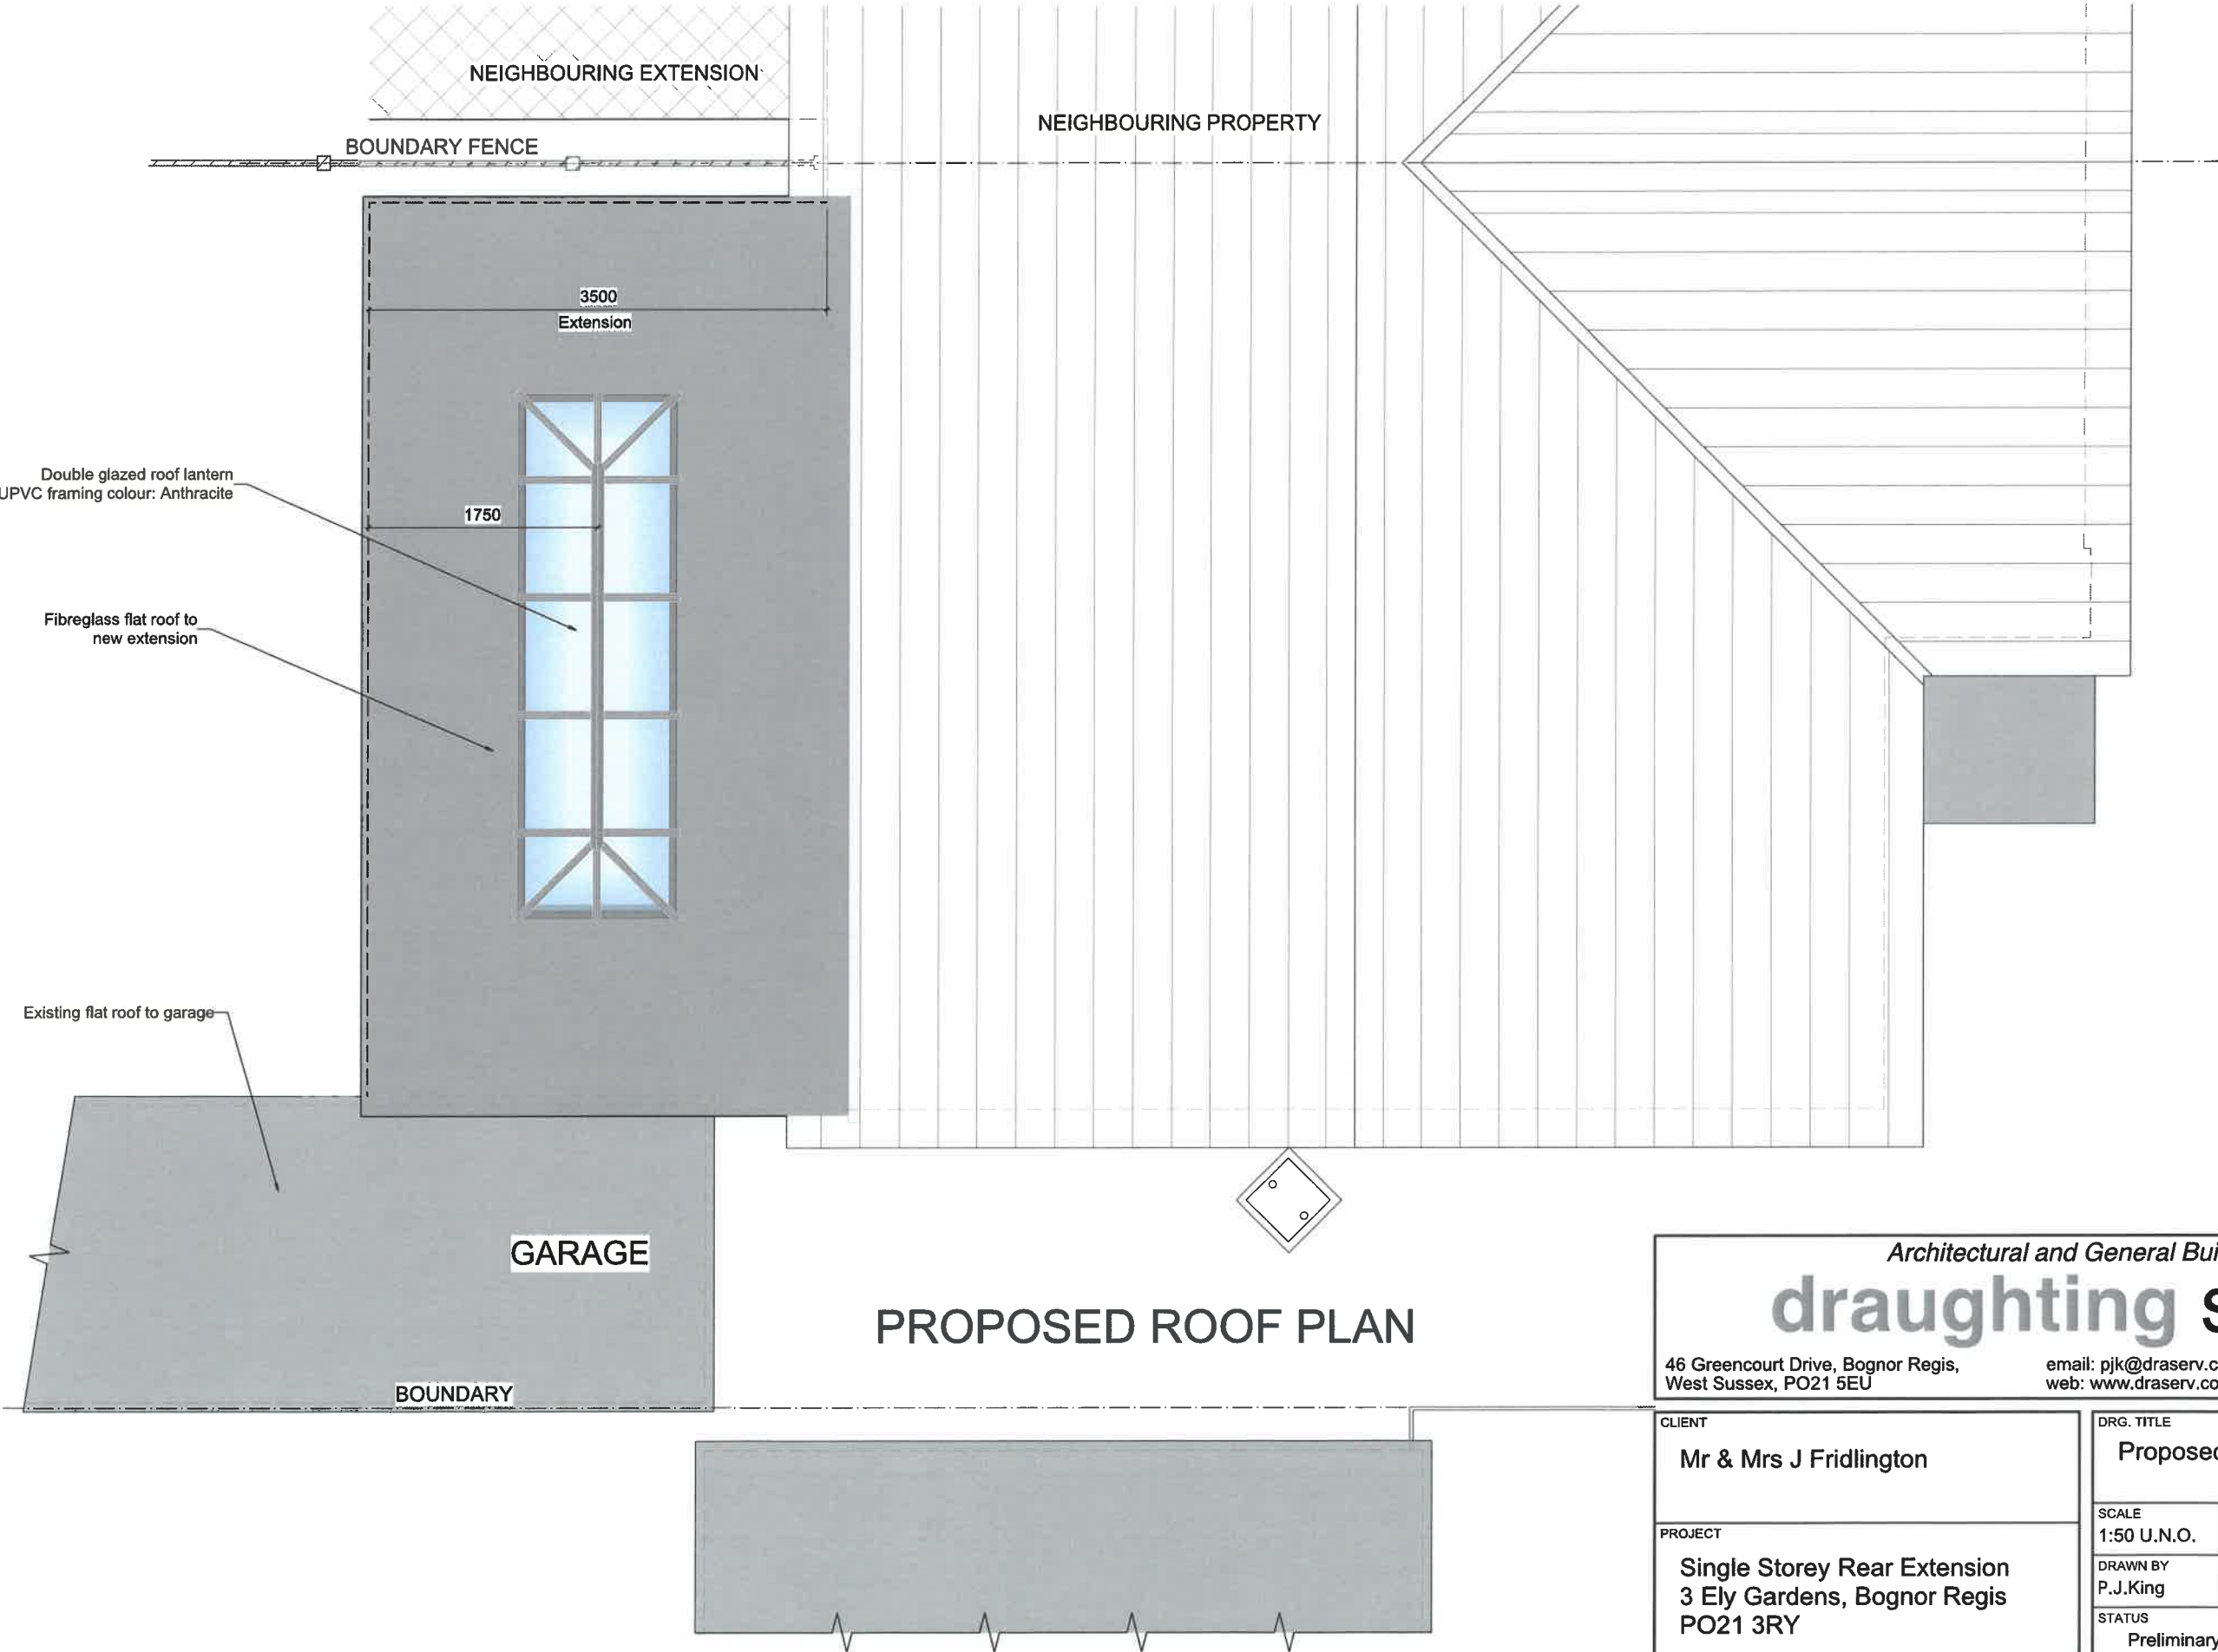

Architectural and General Building Drawing

draughting services

46 Greencourt Drive, Bognor Regis,
West Sussex, PO21 5EU

email: pjk@draserv.co.uk
web: www.draserv.co.uk

Telephone: 01243 870977
Mobile: 07913 012797

CLIENT		DRG. TITLE	
Mr & Mrs J Fridlington		Proposed Roof Plan	
PROJECT		SCALE	DATE
Single Storey Rear Extension 3 Ely Gardens, Bognor Regis PO21 3RY		1:50 U.N.O.	03-05-2019
		DRAWN BY	PAPER SIZE
		P.J.King	A3
		STATUS	CONTRACT No.
		Preliminary	DS1901
			DRAWING No.
			-07
			REV.
			E