


REVISION	DESCRIPTION	DATE



LOCATION PLAN
SCALE: 1:1250

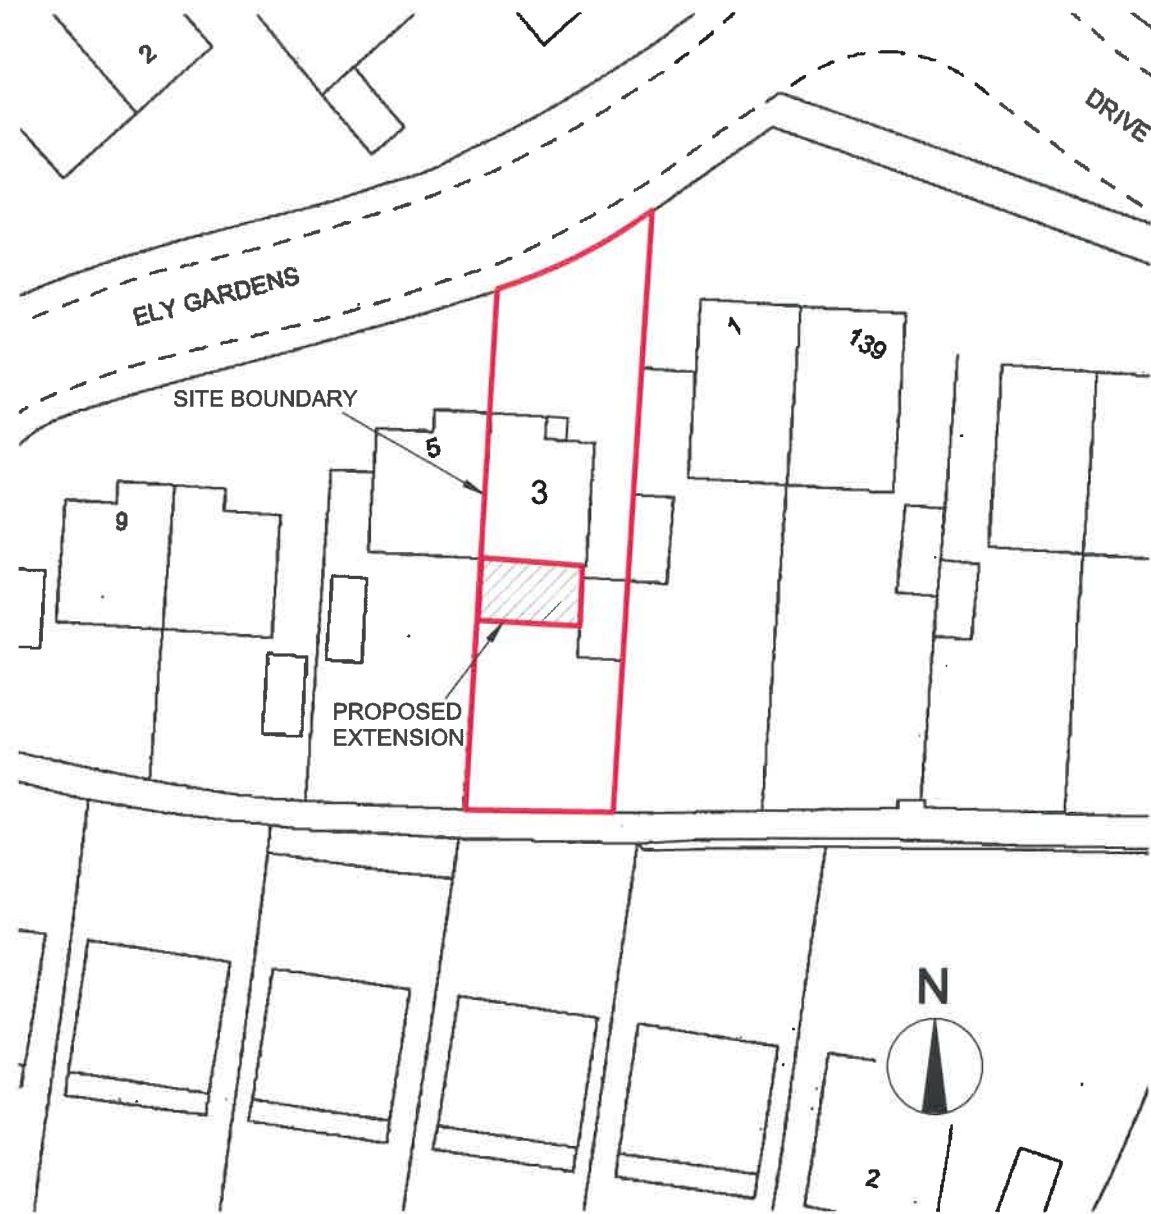

SITE PLAN
SCALE: 1:500

Architectural and General Building Drawing

draughting services

46 Greencourt Drive, Bognor Regis,
West Sussex, PO21 5EU

email: pjk@draserv.co.uk
web: www.draserv.co.uk

Telephone: 01243 870977
Mobile: 07913 012797

CLIENT Mr & Mrs J Fridlington	DRG. TITLE Location Plan & Site Plan		
PROJECT Single Storey Rear Extension 3 Ely Gardens, Bognor Regis PO21 3RY	SCALE As Shown	DATE 16/11/2019	CONTRACT No. DS1901
	DRAWN BY P.J.King	PAPER SIZE A3	DRAWING No. -01
	STATUS Preliminary		REV.