


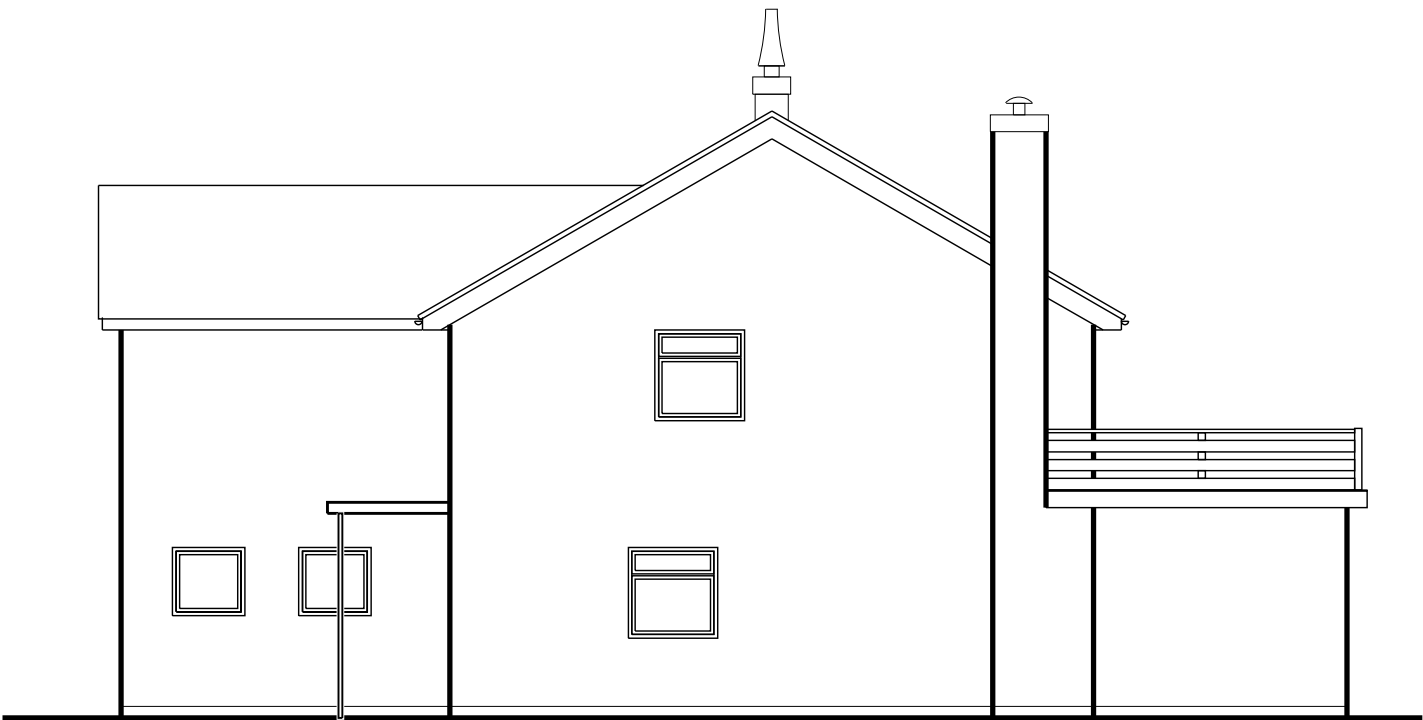

west elevation



north elevation

NOTES:

Dimensions to be checked on site before commencing work.
Any discrepancies shall be reported to the architect immediately.

Do not scale from these drawings except for planning purposes.
Use figured dimensions only.

Where applicable this drawing is to be read in conjunction with other consultants' drawings.

This drawing is the copyright of hda projects ltd.

Rev	Date	Amendment
-----	------	-----------

hda projects

6 The Old Flour Mill - Queen Street -
Emsworth - - Hampshire - PO10 7BT -
Tel: +44 (0) 1243 373855 Mob: 07881287017
e-mail: hda.projects@talktalk.net

For
Mr+ Mrs J Harding

Project
4 Tithe Barn Way
Aldwick Bay Estate
PO21 4HA

Title
West and North
Elevations as Existing

Date	Drawn	Scale	Checked
Oct 2014	wtm	1 : 100 @ A3	
Job Number	Prefix	Drawing Number	Revision
1456	P	05	