



1. This drawing is the copyright of Atram Architecture
2. Do not scale from this drawing except for Local Authority Planning Purposes
3. All dimensions must be checked on site by the contractor prior to commencement of the works
4. Party wall agreements are to be arranged by client with neighbours in accordance with the Party Wall Act




Rev.	Revision	By	Date
A	Kitchen layout amended.	JNG	09.11.19
B	Roof lights amended.	JNG	11.11.19
C	Two mullions added to first floor window.	JNG	02.12.19

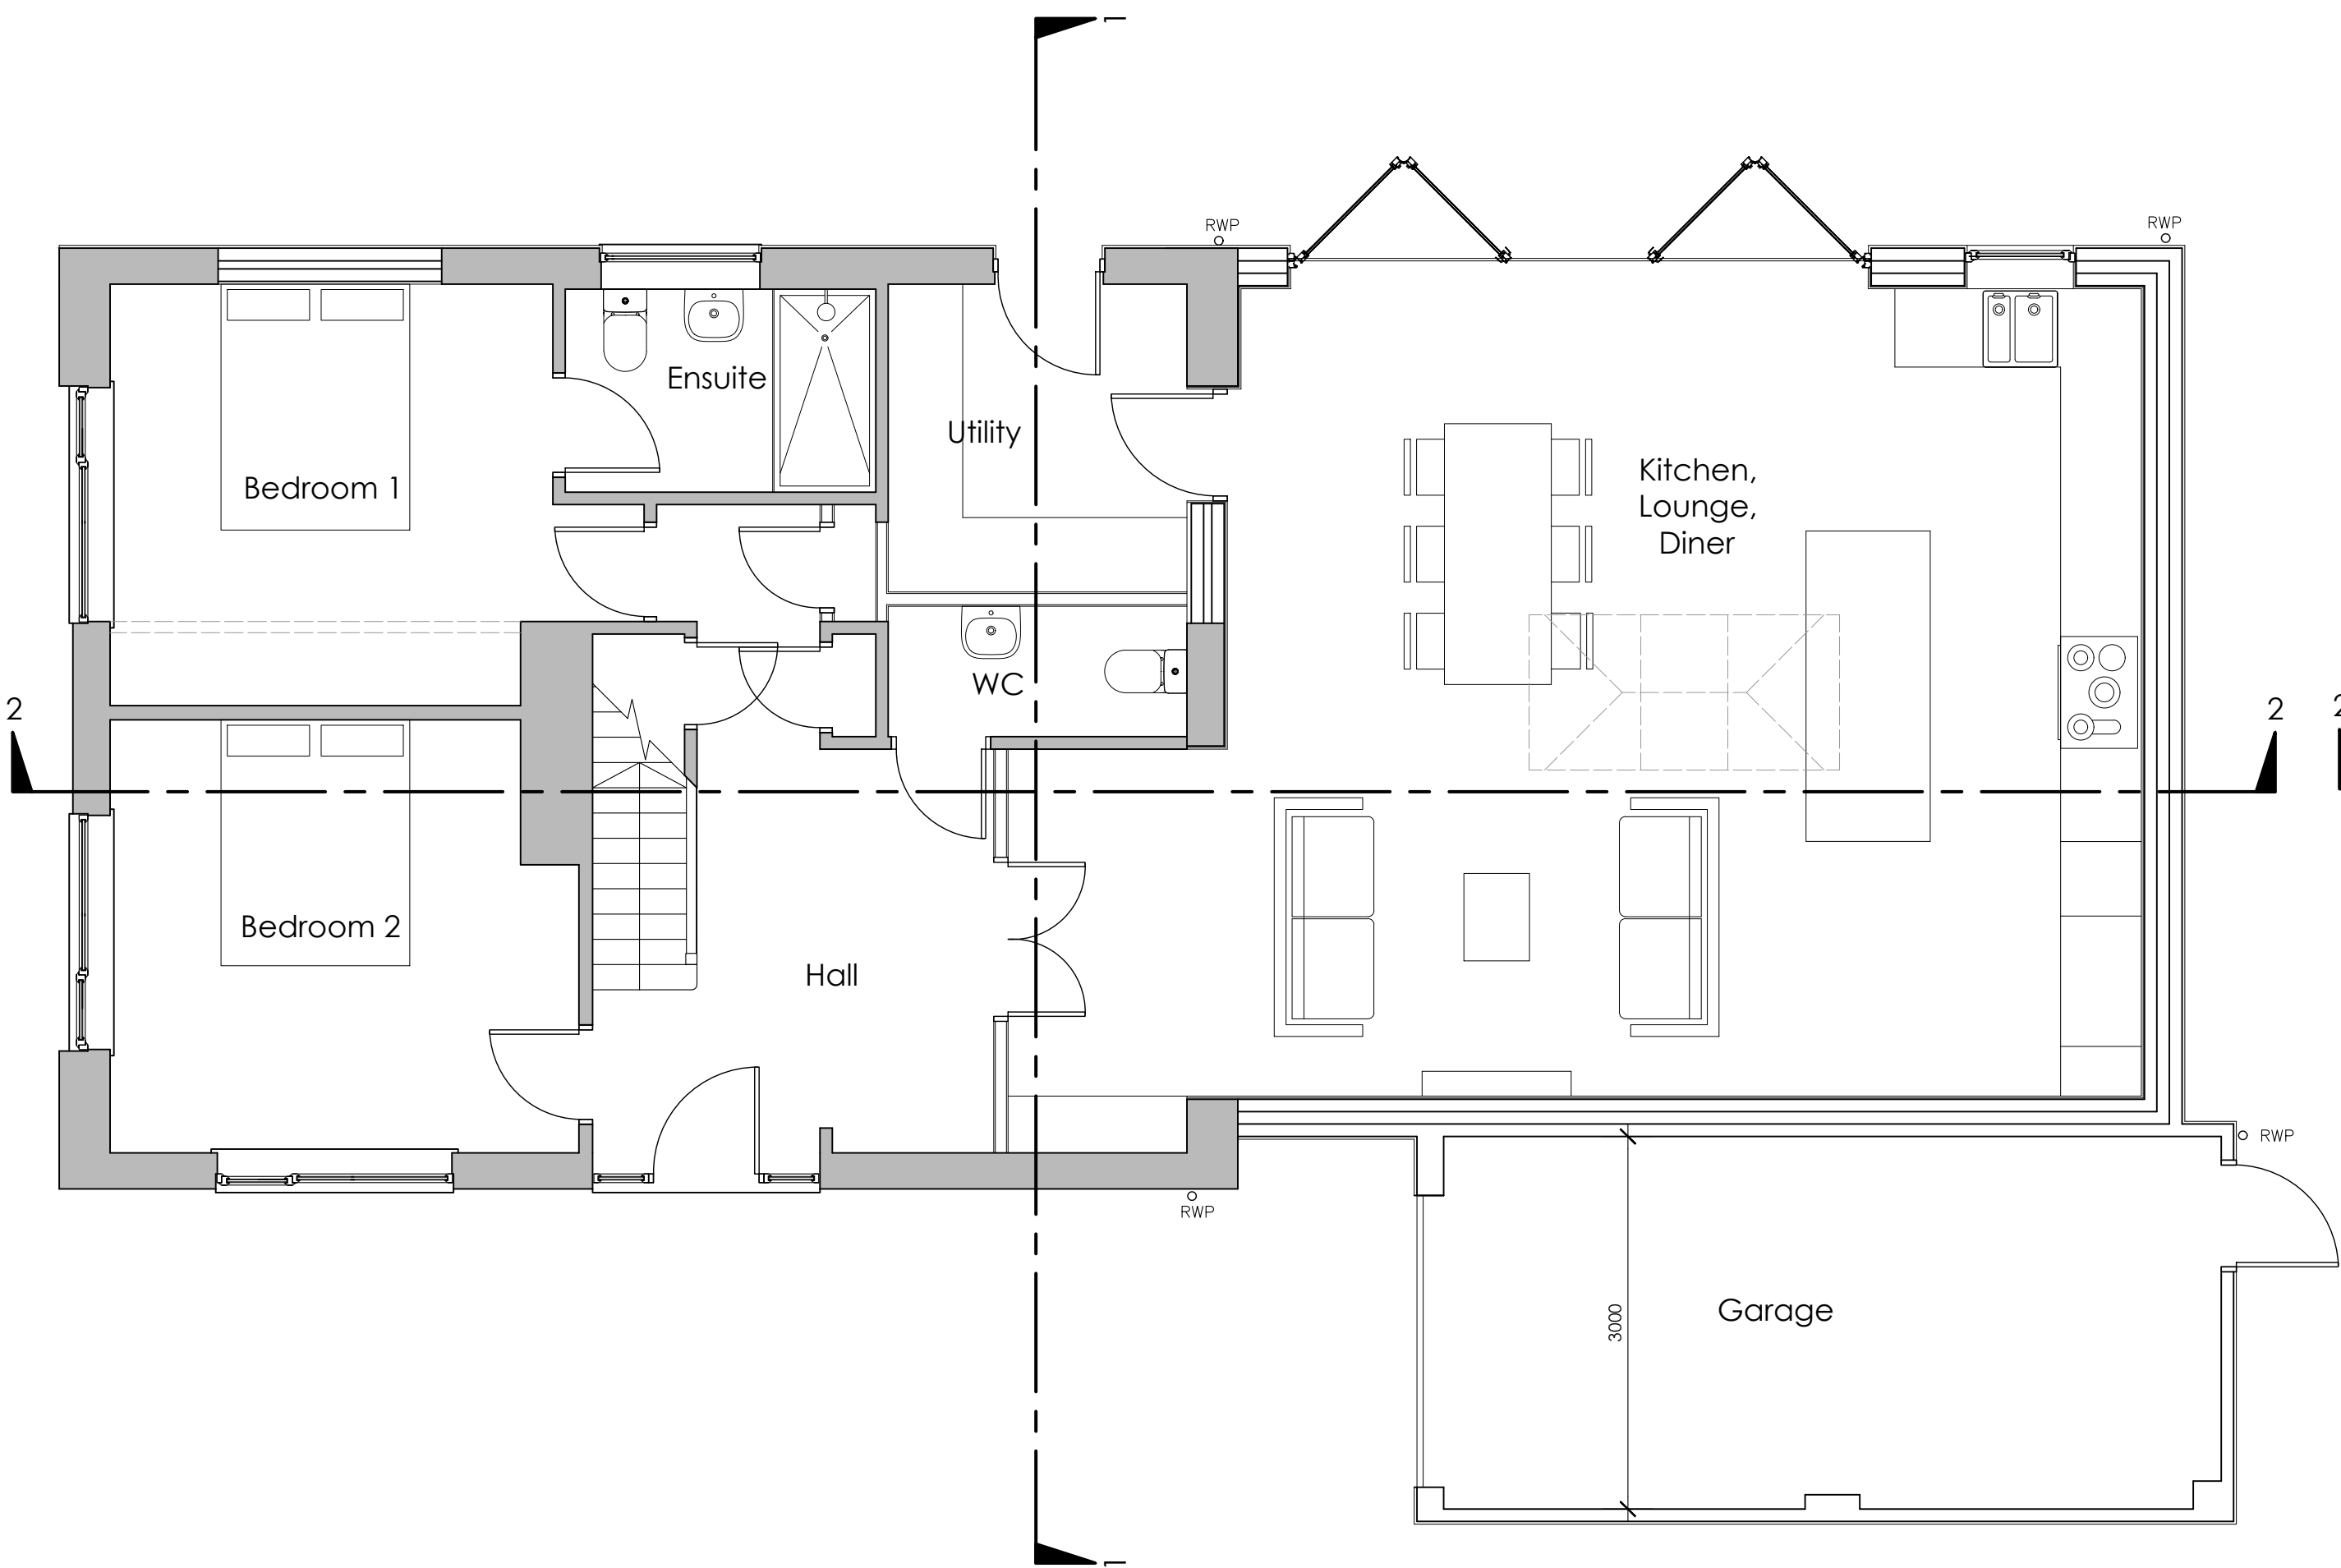

Proposed Ground Floor Plan Scale 1:50

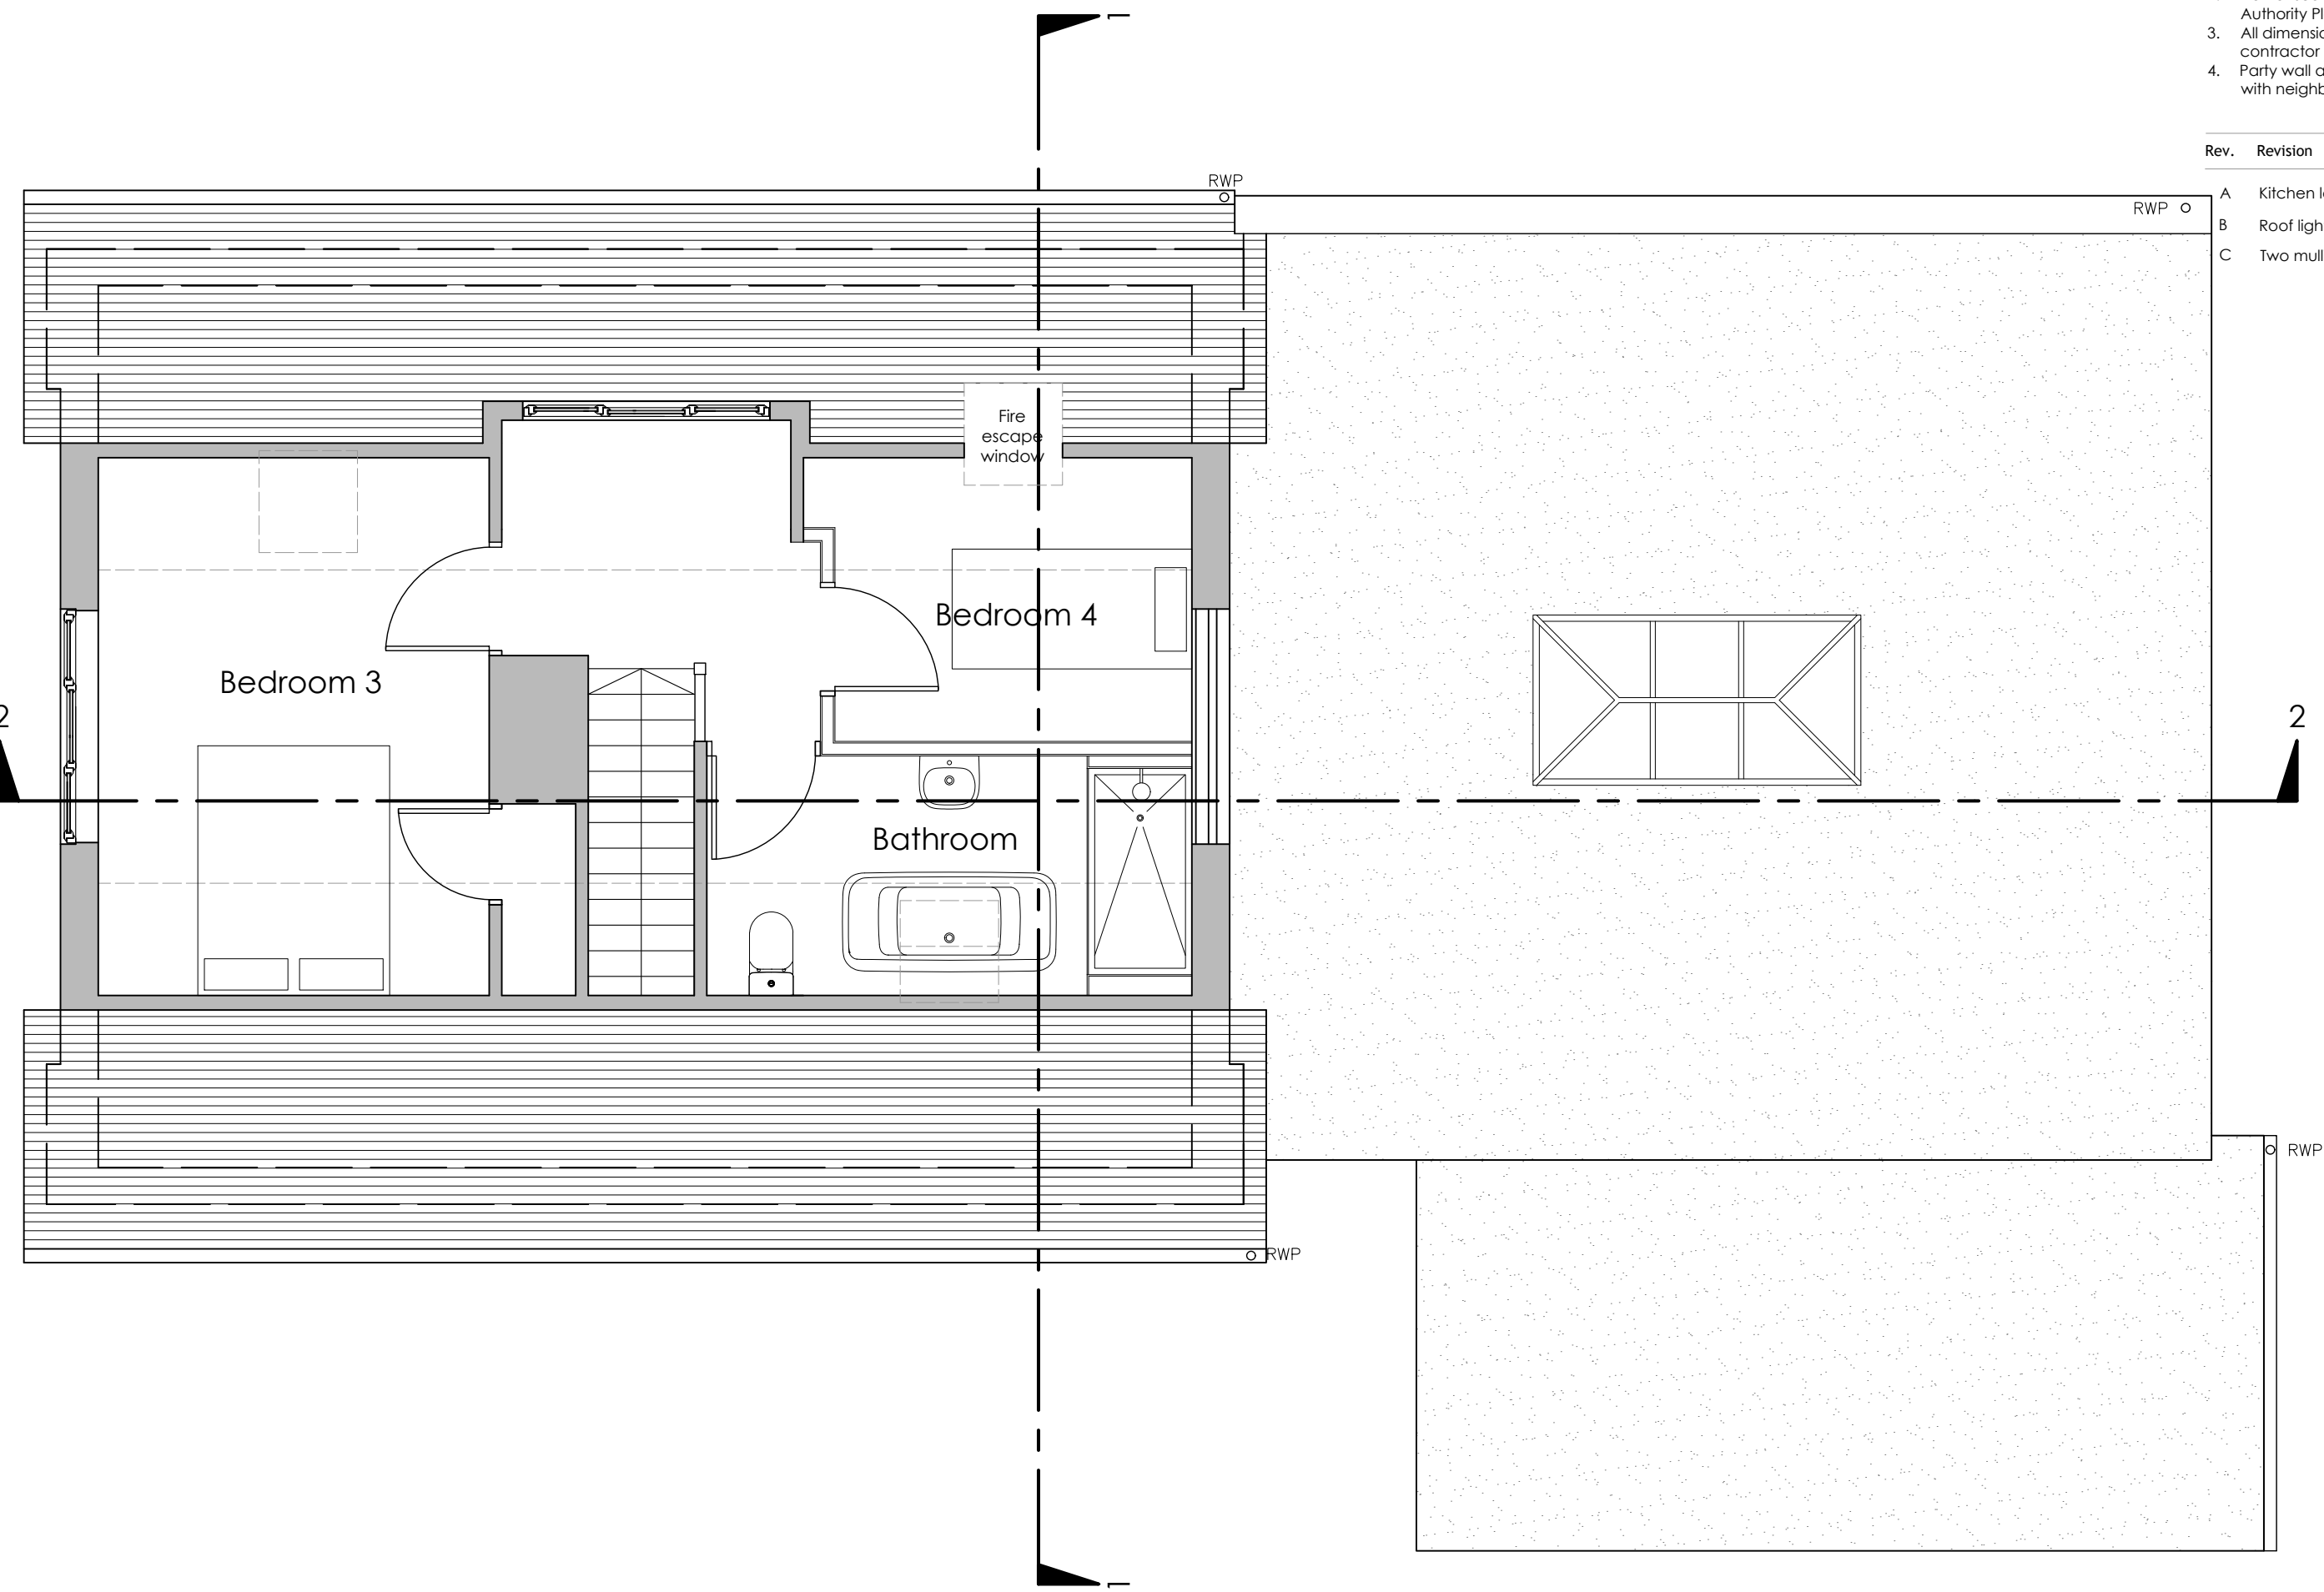


Proposed First Floor Plan Scale 1:50

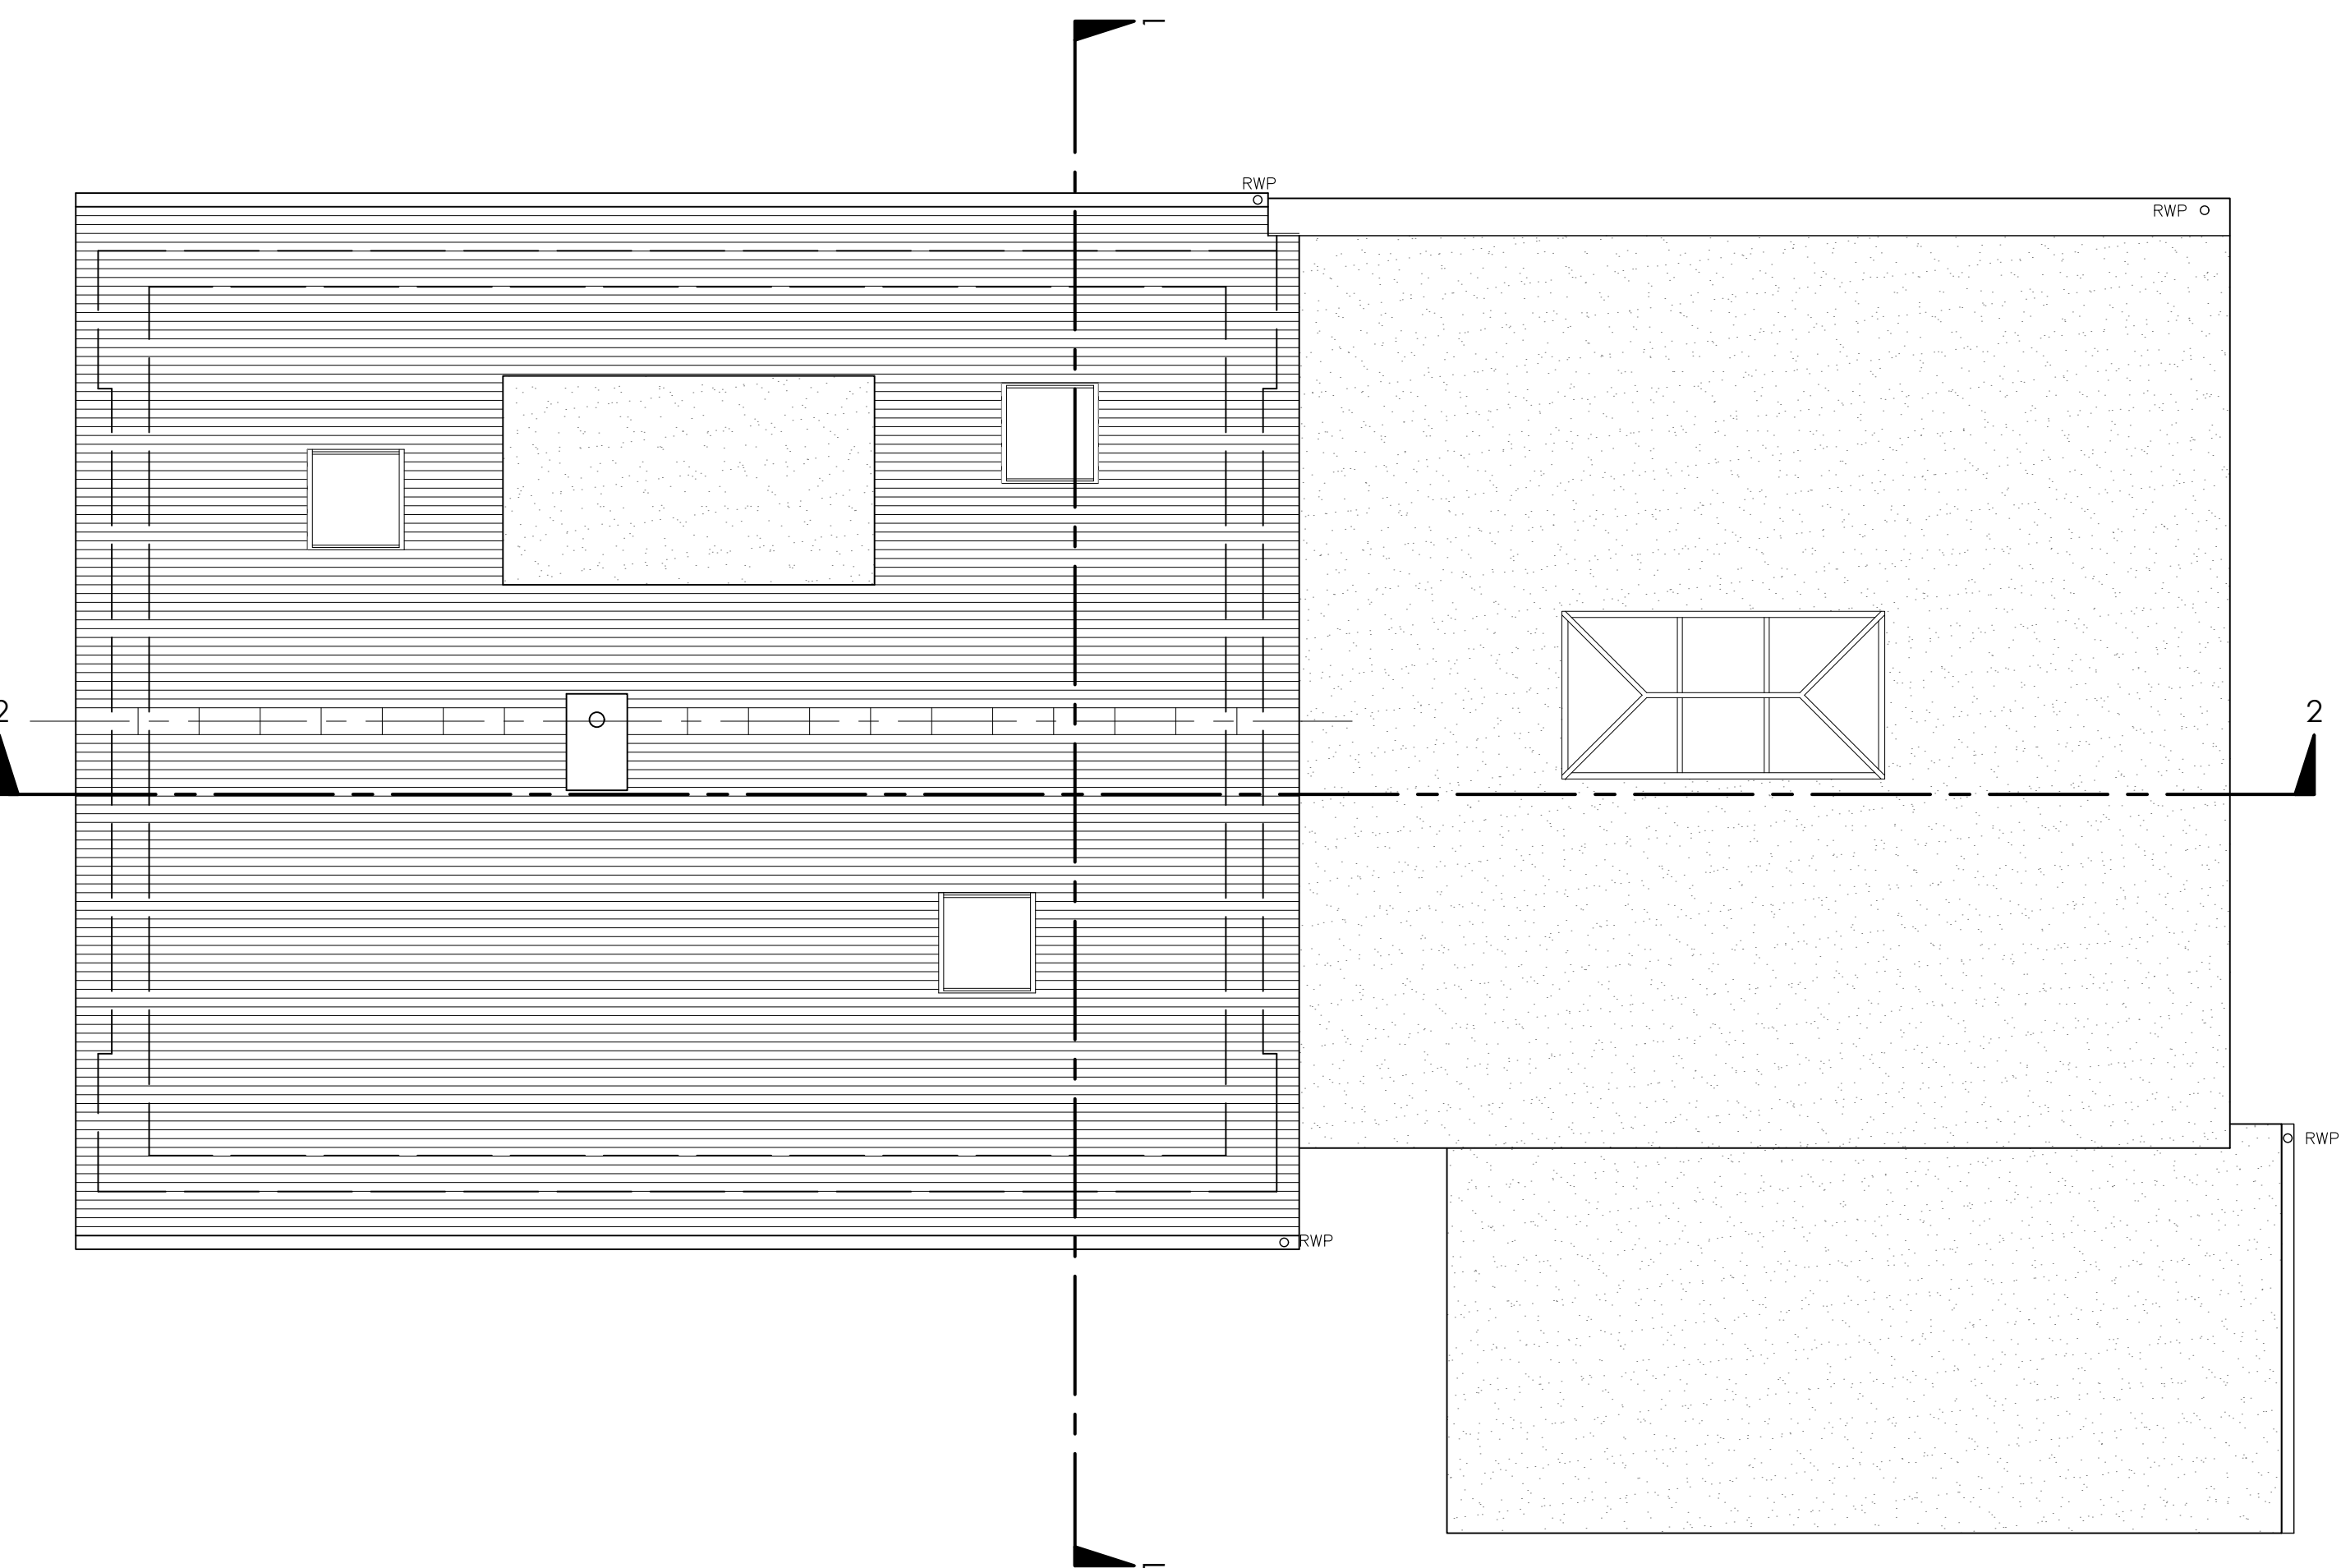

Proposed Roof Plan Scale 1:50



ATRAM
ARCHITECTURE

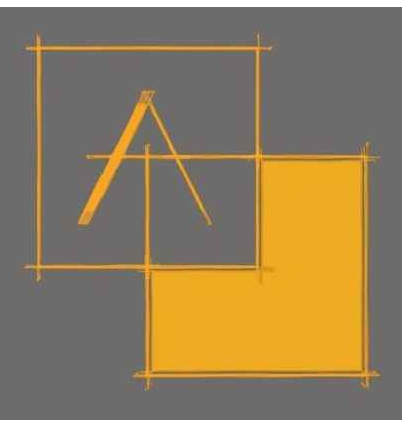

24 Kyoto Court | Bognor Regis | West Sussex | PO21 2UL
t. 01243 820303
m. 07834 175378
e. joel@atramarchitecture.co.uk
w. www.atramarchitecture.co.uk

CIAT Registered Practice - No F4642

Client **Mr & Mrs Penny**

Job title **18 Gunwin Court
Single Storey Extension
& Reconstruction of Garage**

Drawing title **Proposed Floor Plans**

Drawn	Date	Checked	Date	Scale at A1
JNG	03.11.19	JNG	03.11.19	1:50
Job N°	19.016	Drawing N°	11	Rev.

Status **C**

FOR PLANNING

