




Proposed North Elevation    Scale 1:50




Proposed East Elevation    Scale 1:50



Proposed South Elevation    Scale 1:50

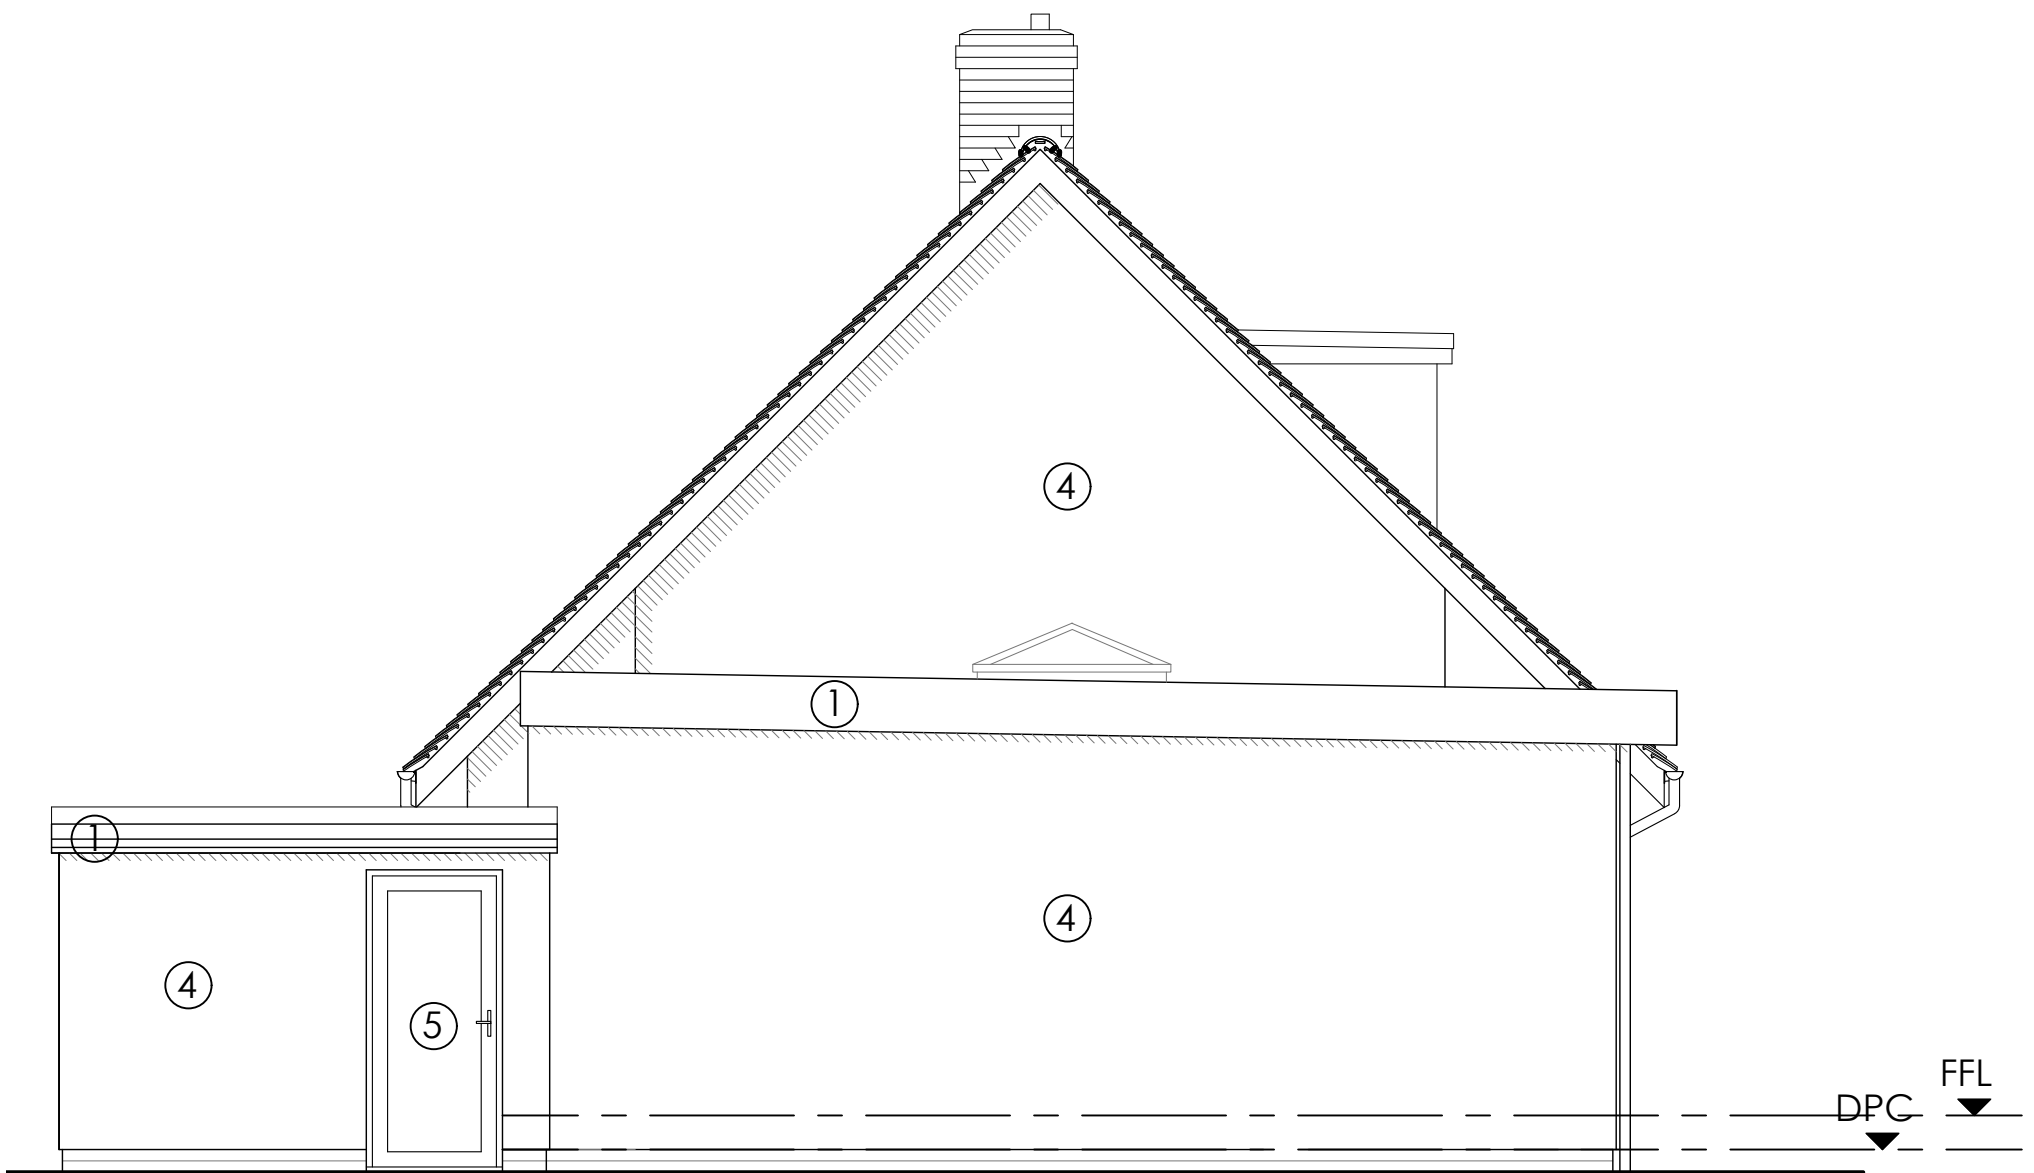

Proposed West Elevation    Scale 1:50

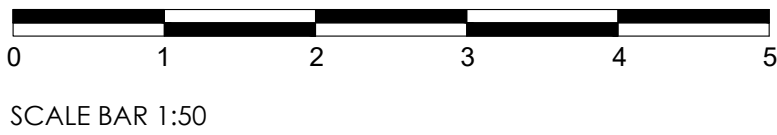

1. This drawing is the copyright of Atram Architecture  
2. Do not scale from this drawing except for Local Authority Planning Purposes  
3. All dimensions must be checked on site by the contractor prior to commencement of the works  
4. Party wall agreements are to be arranged by client with neighbours in accordance with the Party Wall Act




| Rev. | Revision                                         | By  | Date     |
|------|--------------------------------------------------|-----|----------|
| A    | Key added.                                       | JNG | 05.11.19 |
| B    | Windows amended.                                 | JNG | 08.11.19 |
| C    | Window added to kitchen.                         | JNG | 09.11.19 |
| D    | Roof lights amended.                             | JNG | 11.11.19 |
| E    | Two mullions added to first floor dormer window. | JNG | 02.12.19 |

Key;

- ① Dark Grey Polyester Powder Coated Aluminium Flashing / Gutter
- ② Dark Grey Polyester Powder Coated Aluminium Down Pipe
- ③ Dark Grey Polyester Powder Coated Bi-folding Doors
- ④ White Render
- ⑤ White UPVC Door
- ⑥ Dark Grey UPVC Windows

ATRAM  
ARCHITECTURE

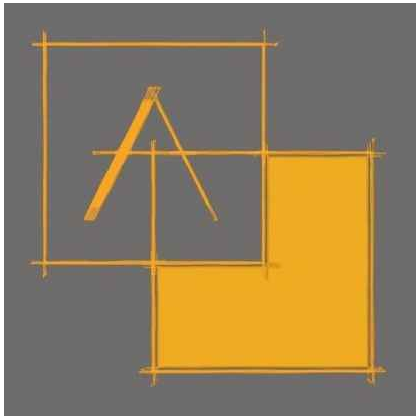

24 Kyoto Court | Bognor Regis | West Sussex | PO21 2UL  
t. 01243 820303  
m. 07834 175378  
e. joel@atramarchitecture.co.uk  
w. www.atramarchitecture.co.uk

CIAT Registered Practice - No F4642

|               |                                                                          |  |  |
|---------------|--------------------------------------------------------------------------|--|--|
| Client        | Mr & Mrs Penny                                                           |  |  |
| Job title     | 18 Gunwin Court<br>Single Storey Extension<br>& Reconstruction of Garage |  |  |
| Drawing title | Proposed Elevations                                                      |  |  |

|        |          |            |          |             |
|--------|----------|------------|----------|-------------|
| Drawn  | Date     | Checked    | Date     | Scale at A1 |
| JNG    | 03.11.19 | JNG        | 03.11.19 | 1:50        |
| Job N° | 19.016   | Drawing N° | 13       | Rev.        |

Status

FOR PLANNING