


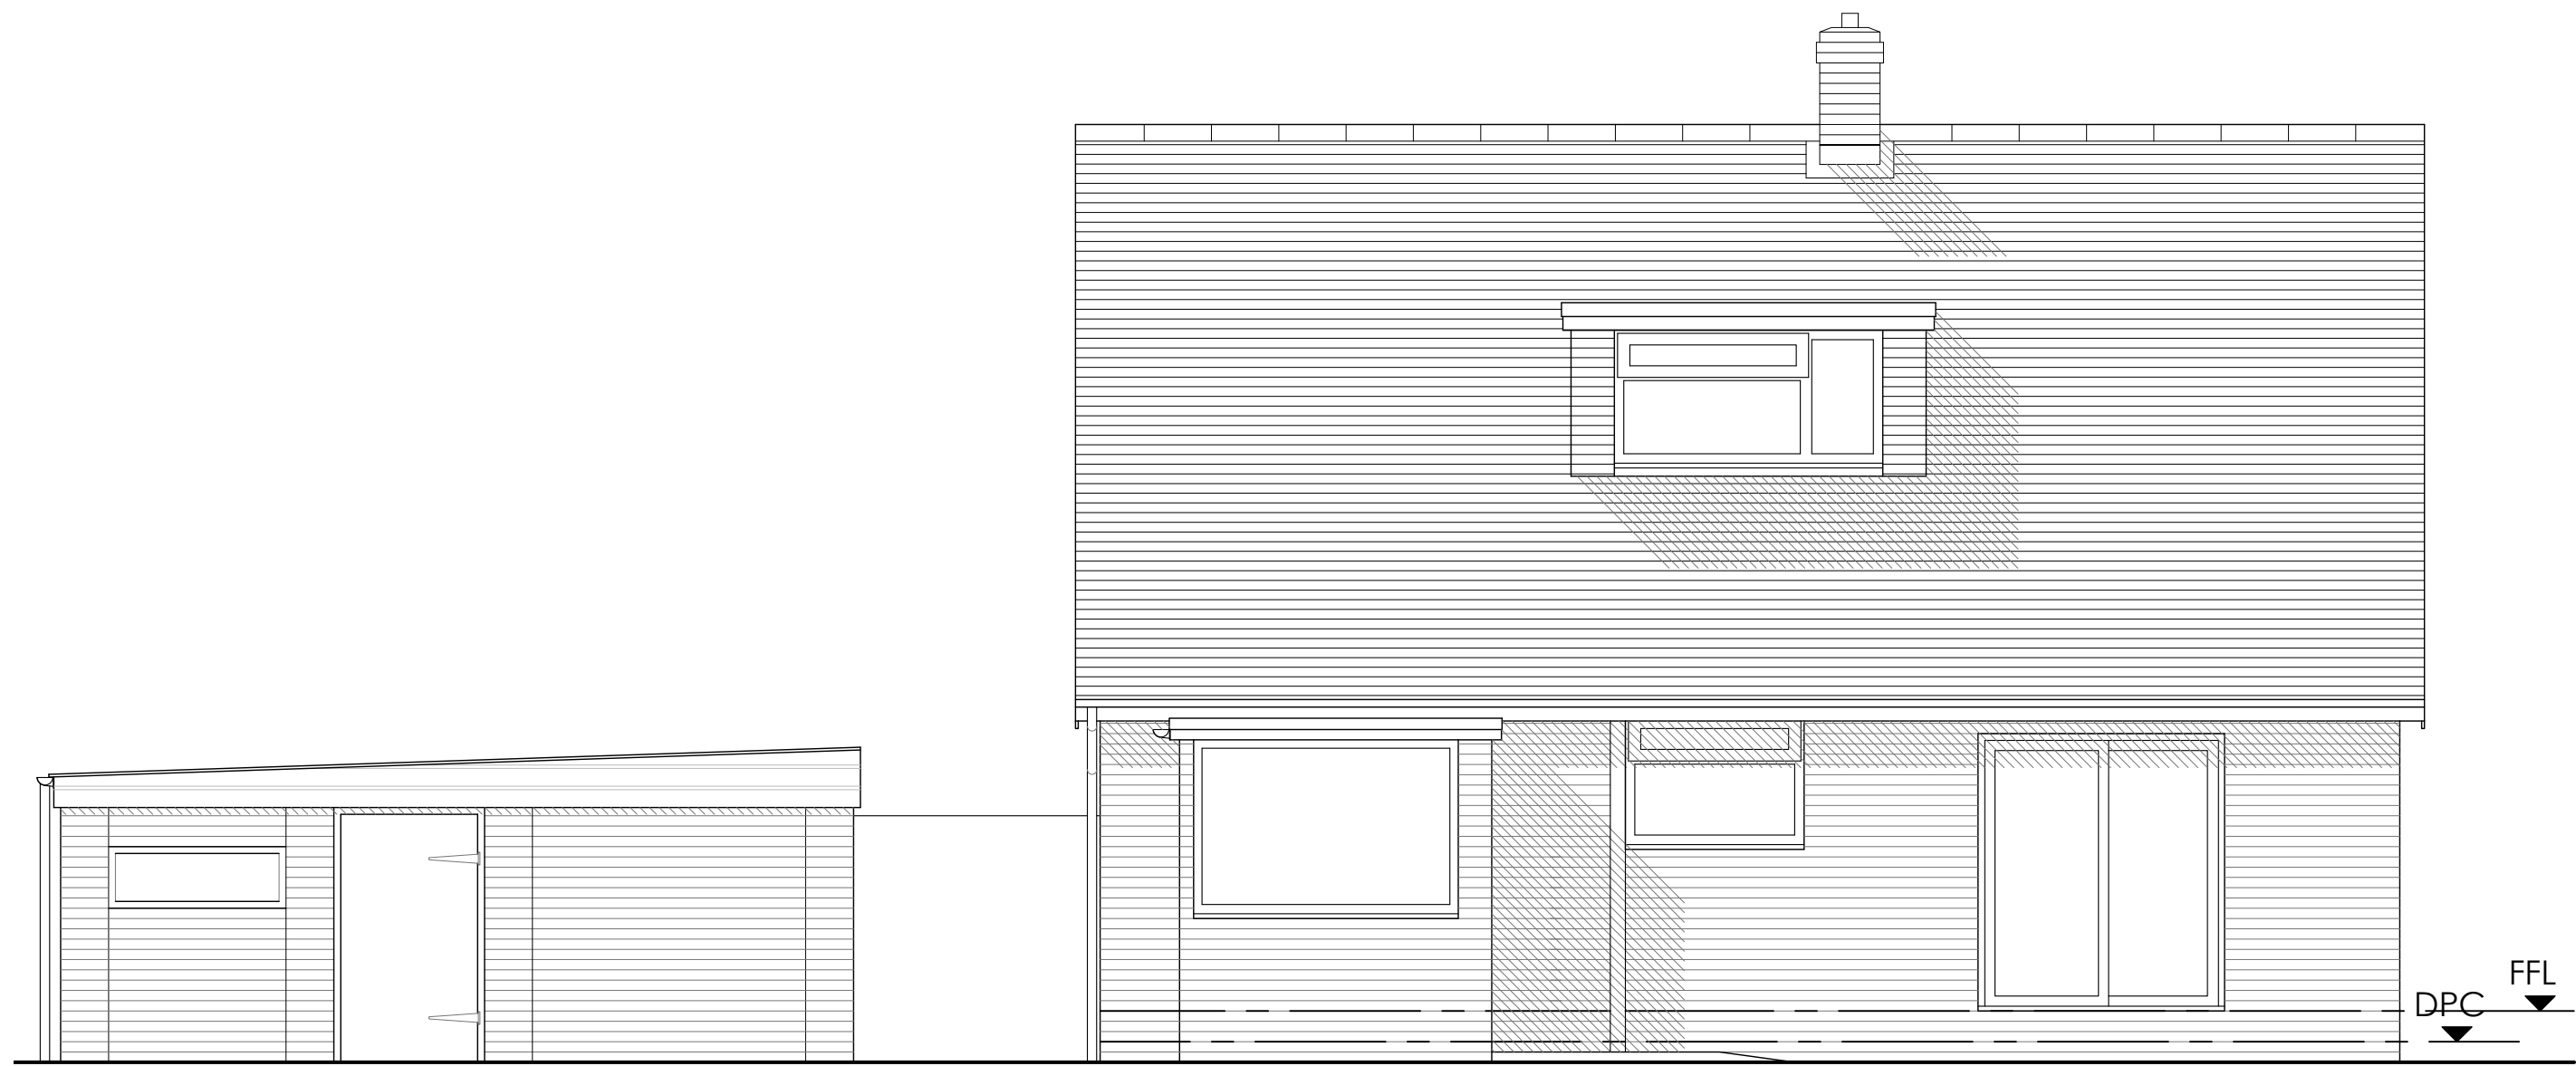


Existing North Elevation Scale 1:50




Existing East Elevation Scale 1:50



Existing South Elevation Scale 1:50

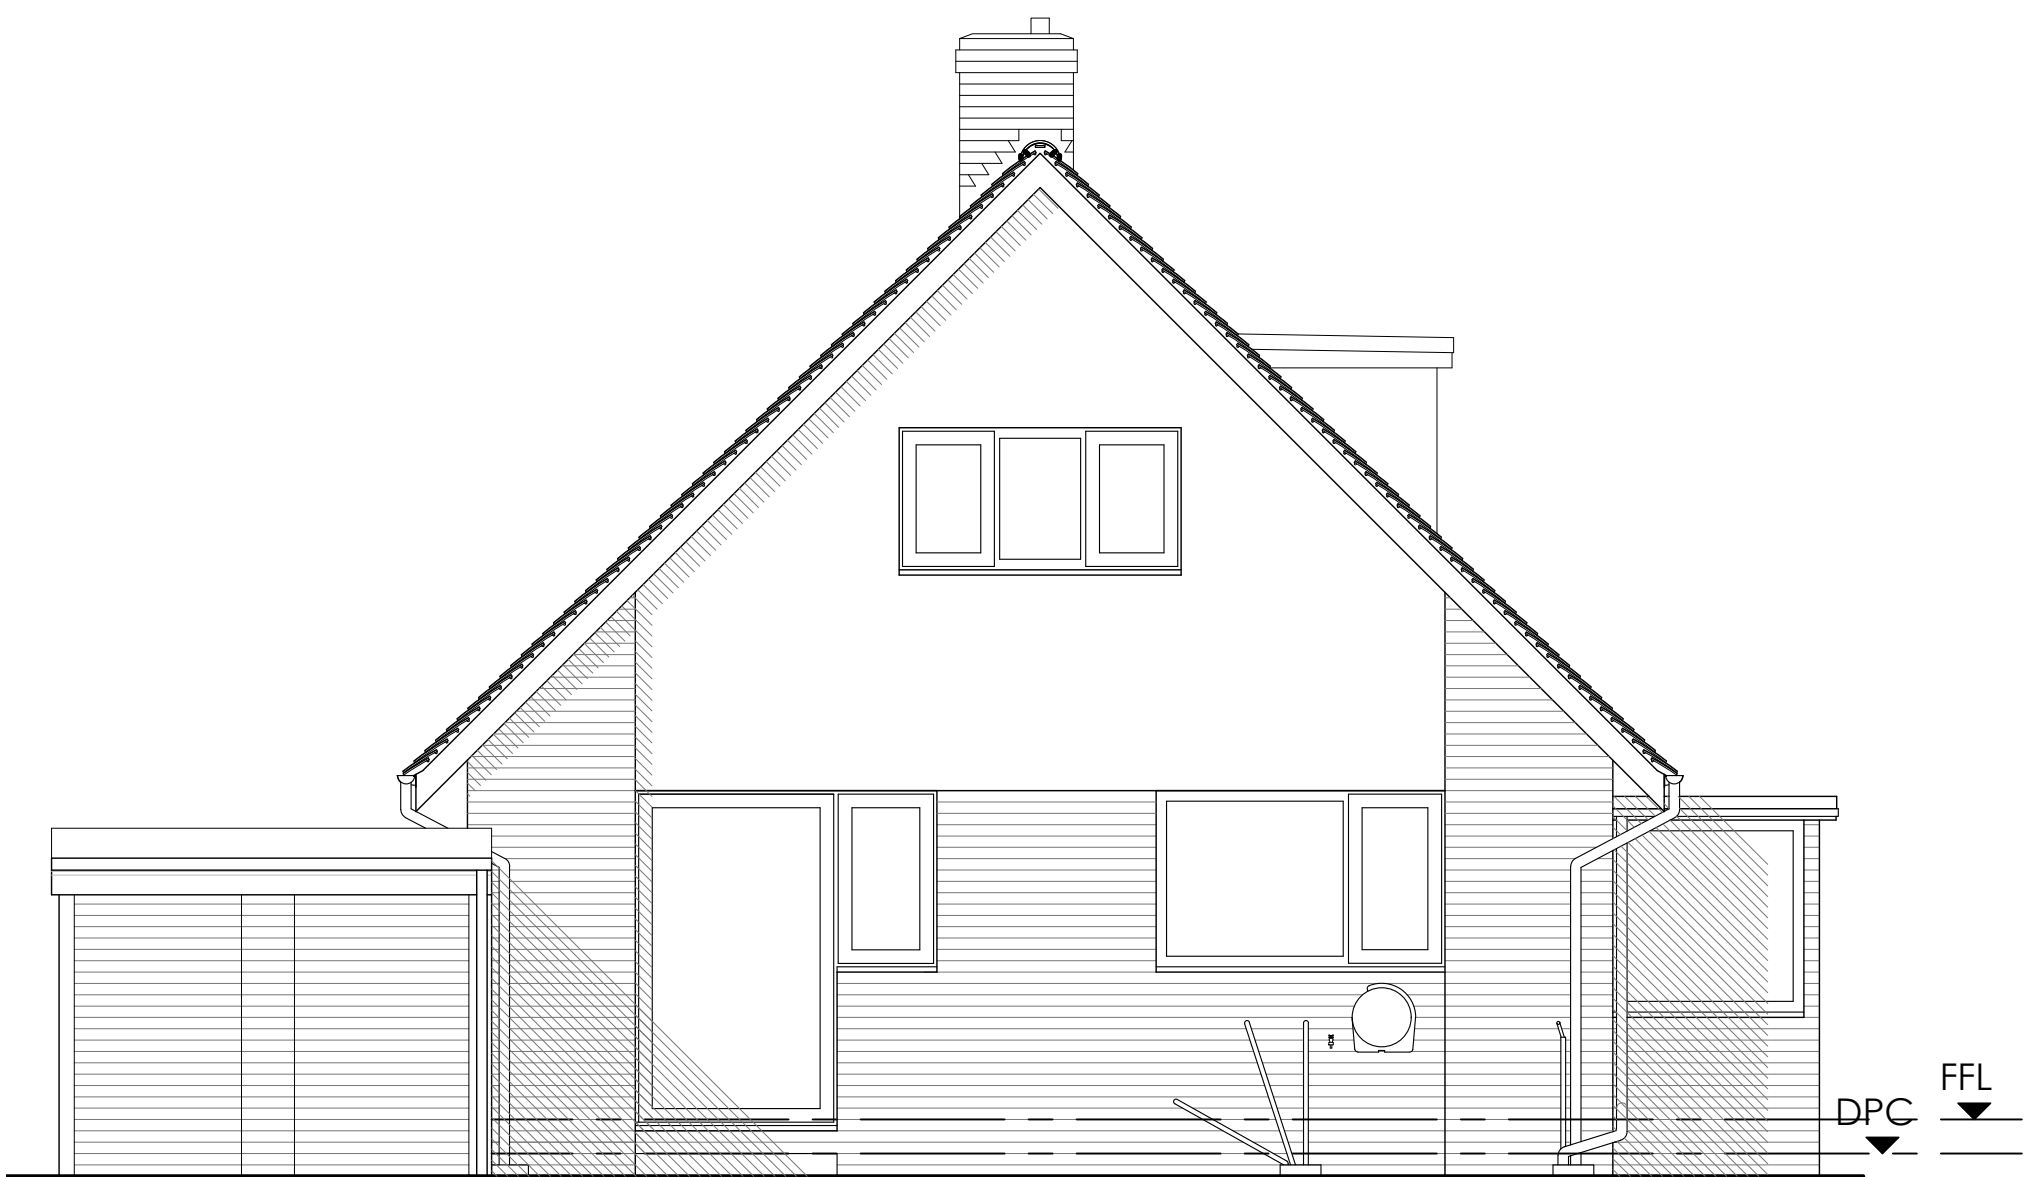

Existing West Elevation Scale 1:50

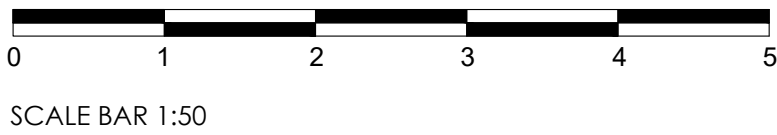


1. This drawing is the copyright of Atram Architecture
2. Do not scale from this drawing except for Local Authority Planning Purposes
3. All dimensions must be checked on site by the contractor prior to commencement of the works
4. Party wall agreements are to be arranged by client with neighbours in accordance with the Party Wall Act



Rev.	Revision	By	Date
------	----------	----	------

ATRAM
ARCHITECTURE

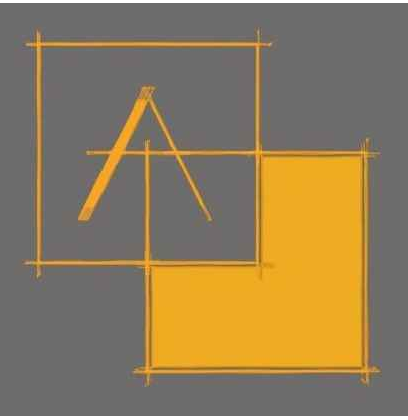

24 Kyoto Court | Bognor Regis | West Sussex | PO21 2UL
t. 01243 820303
m. 07834 175378
e. joel@atramarchitecture.co.uk
w. www.atramarchitecture.co.uk
CIAT Registered Practice - No F4642

Client	Mr & Mrs Penny
Job title	18 Gunwin Court Single Storey Extension & Reconstruction of Garage
Drawing title	Existing Elevations

Drawn	Date	Checked	Date	Scale at A1
JNG	29.10.19	JNG	29.10.19	1:50
Job N°	19.016	Drawing N°	03	Rev.

Status

FOR PLANNING