





1. This drawing is the copyright of Atram Architecture
2. Do not scale from this drawing except for Local Authority Planning Purposes
3. All dimensions must be checked on site by the contractor prior to commencement of the works
4. Party wall agreements are to be arranged by client with neighbours in accordance with the Party Wall Act




Rev. Revision By Date

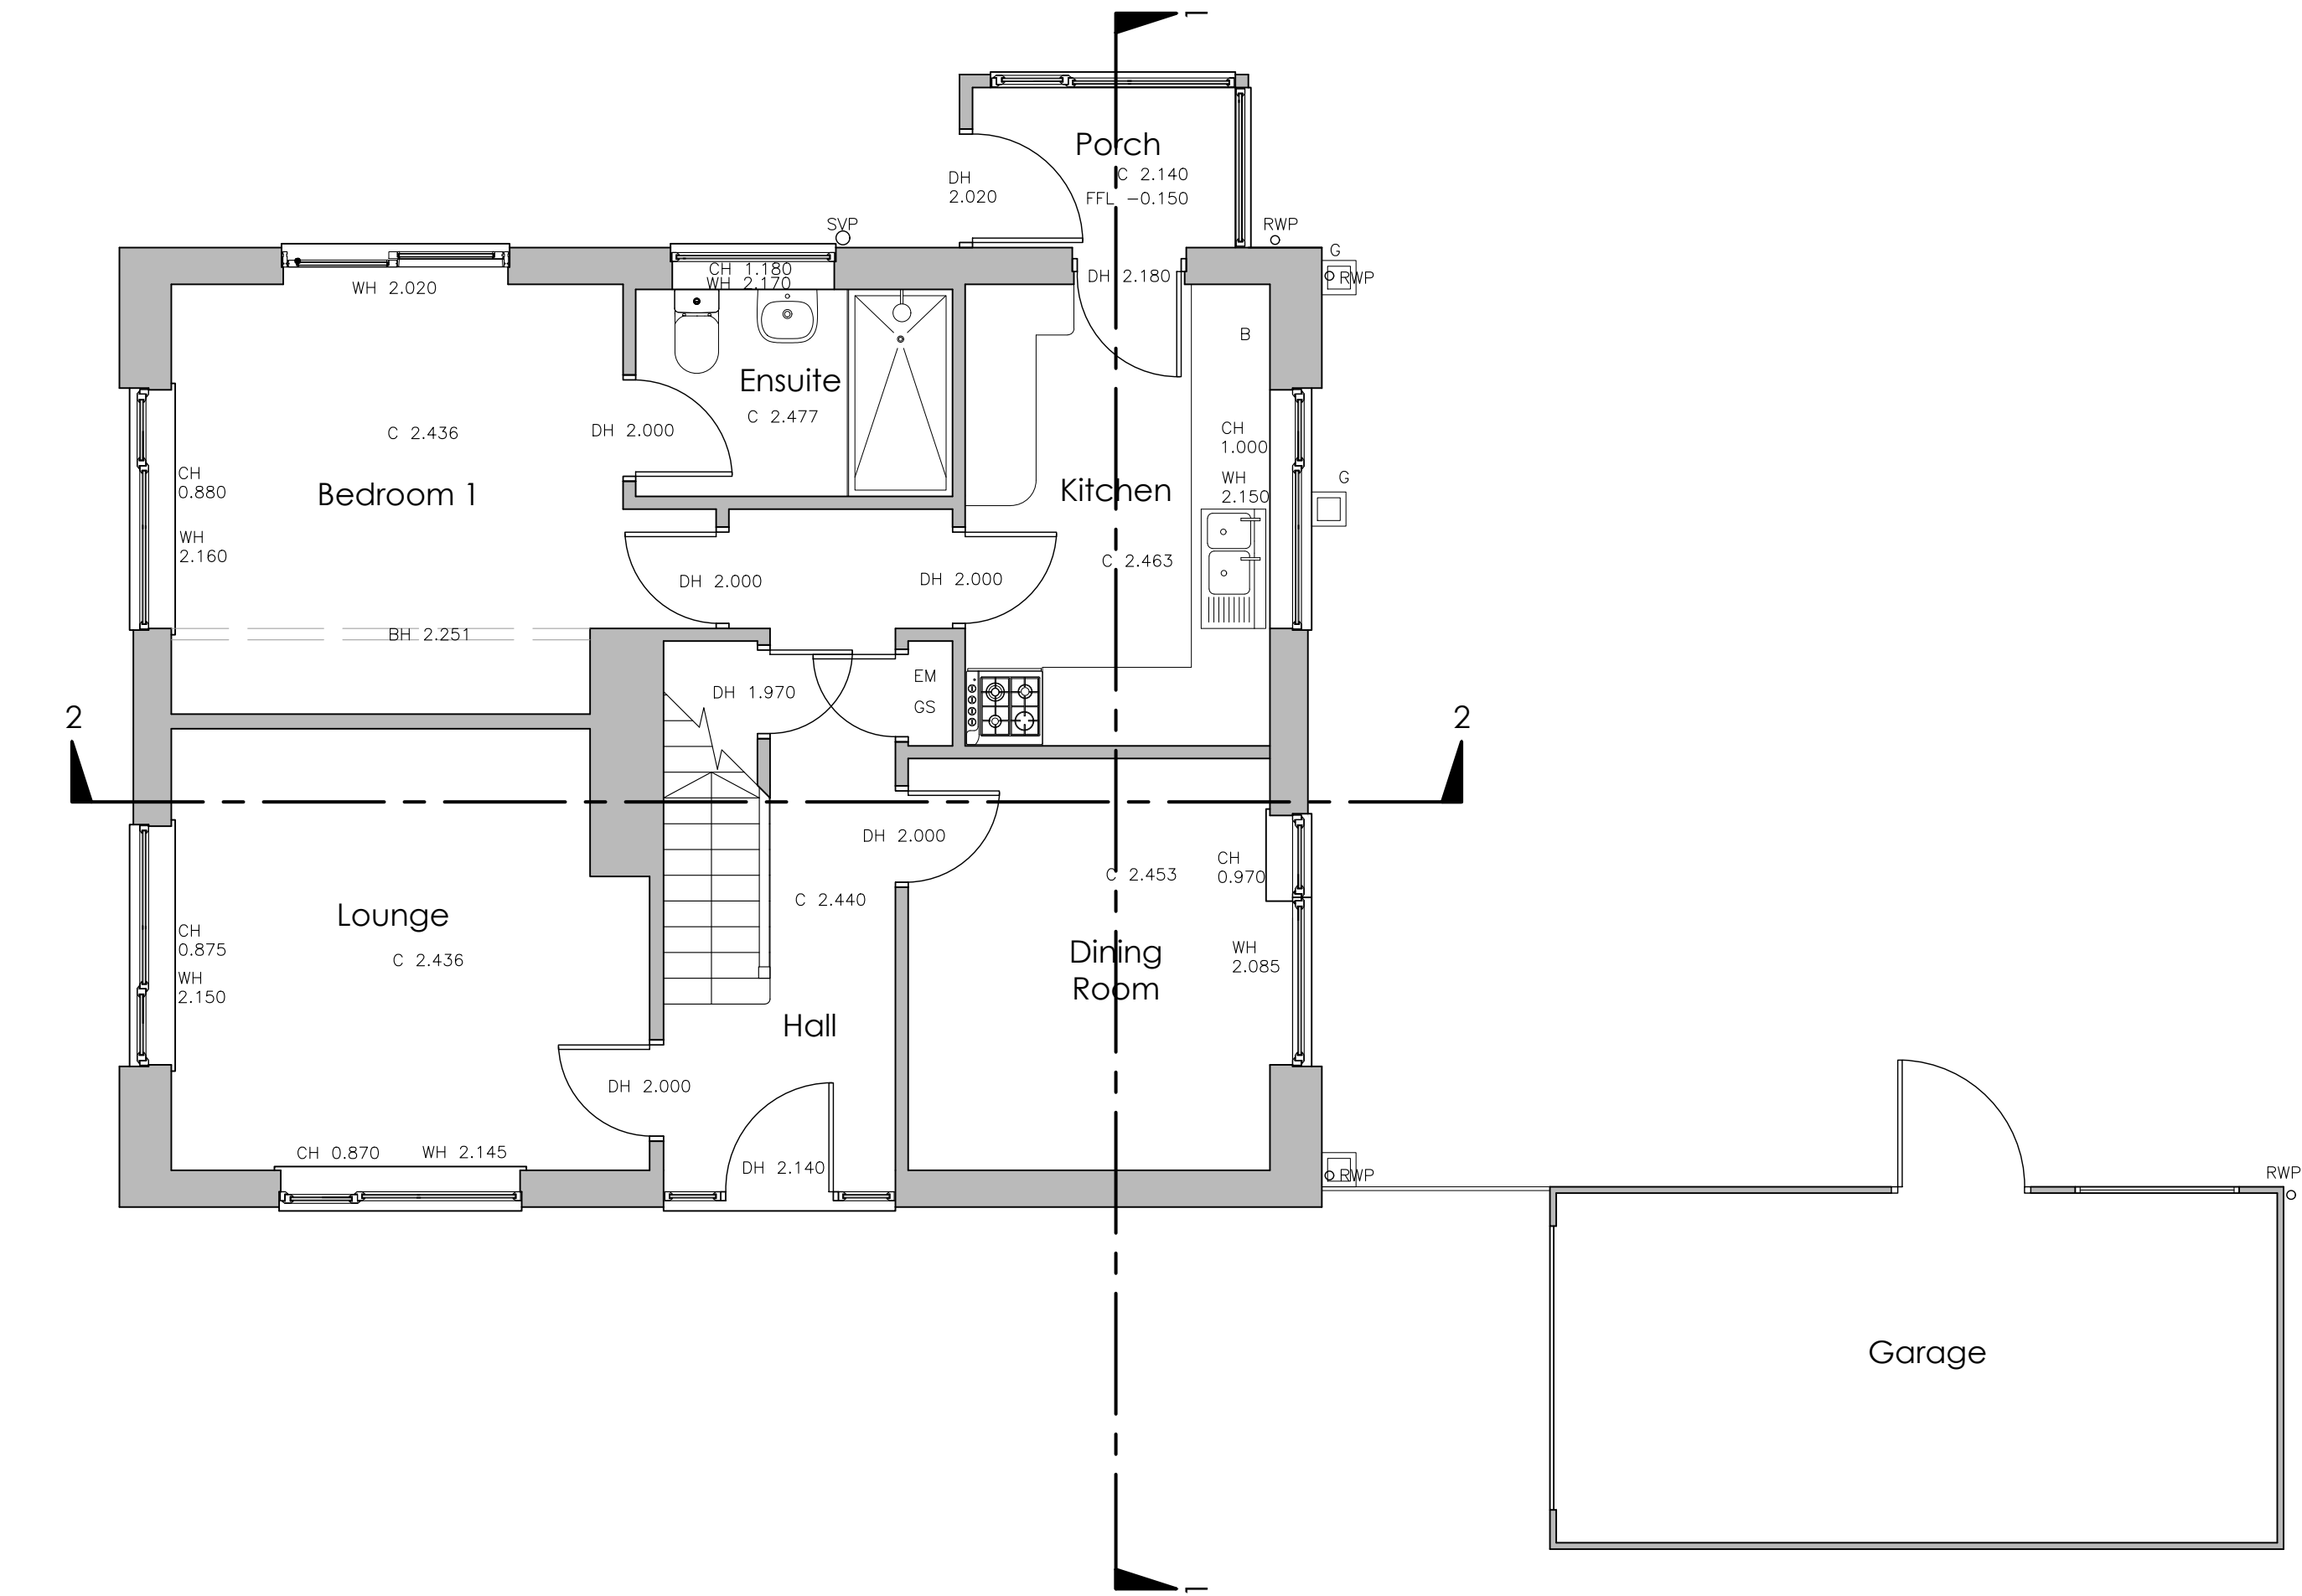


Existing Ground Floor Plan Scale 1:50

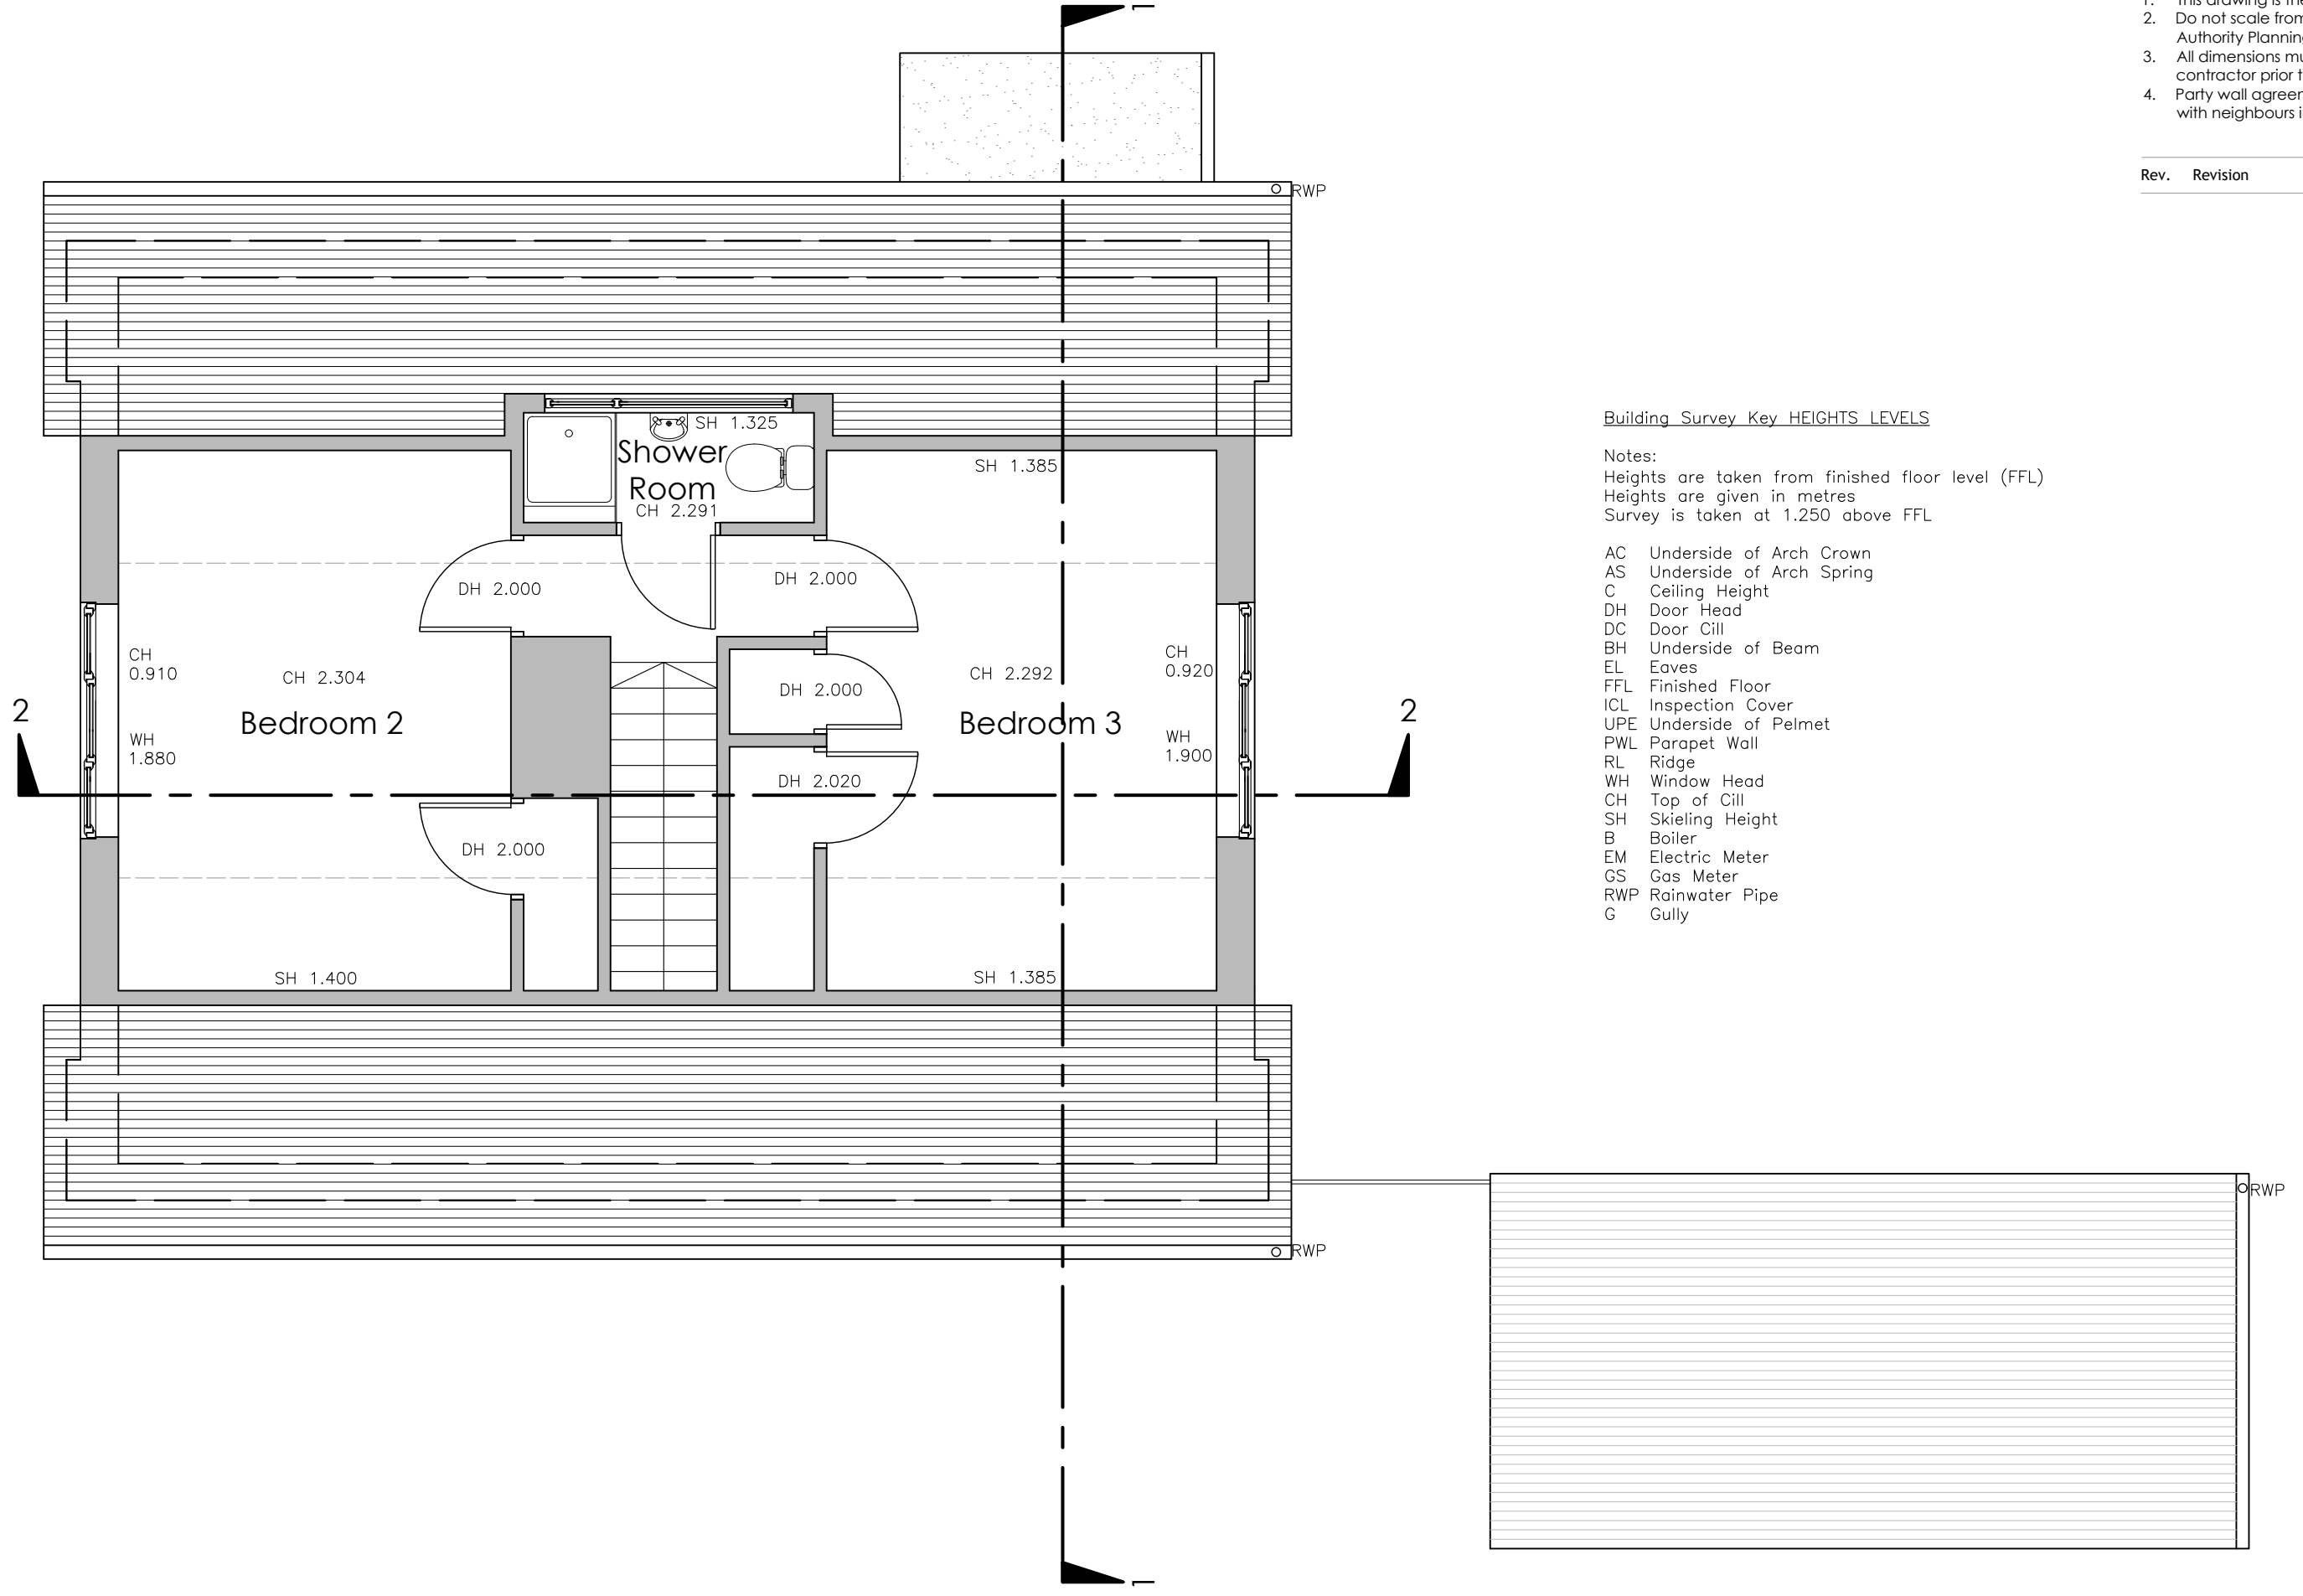

Existing First Floor Plan Scale 1:50

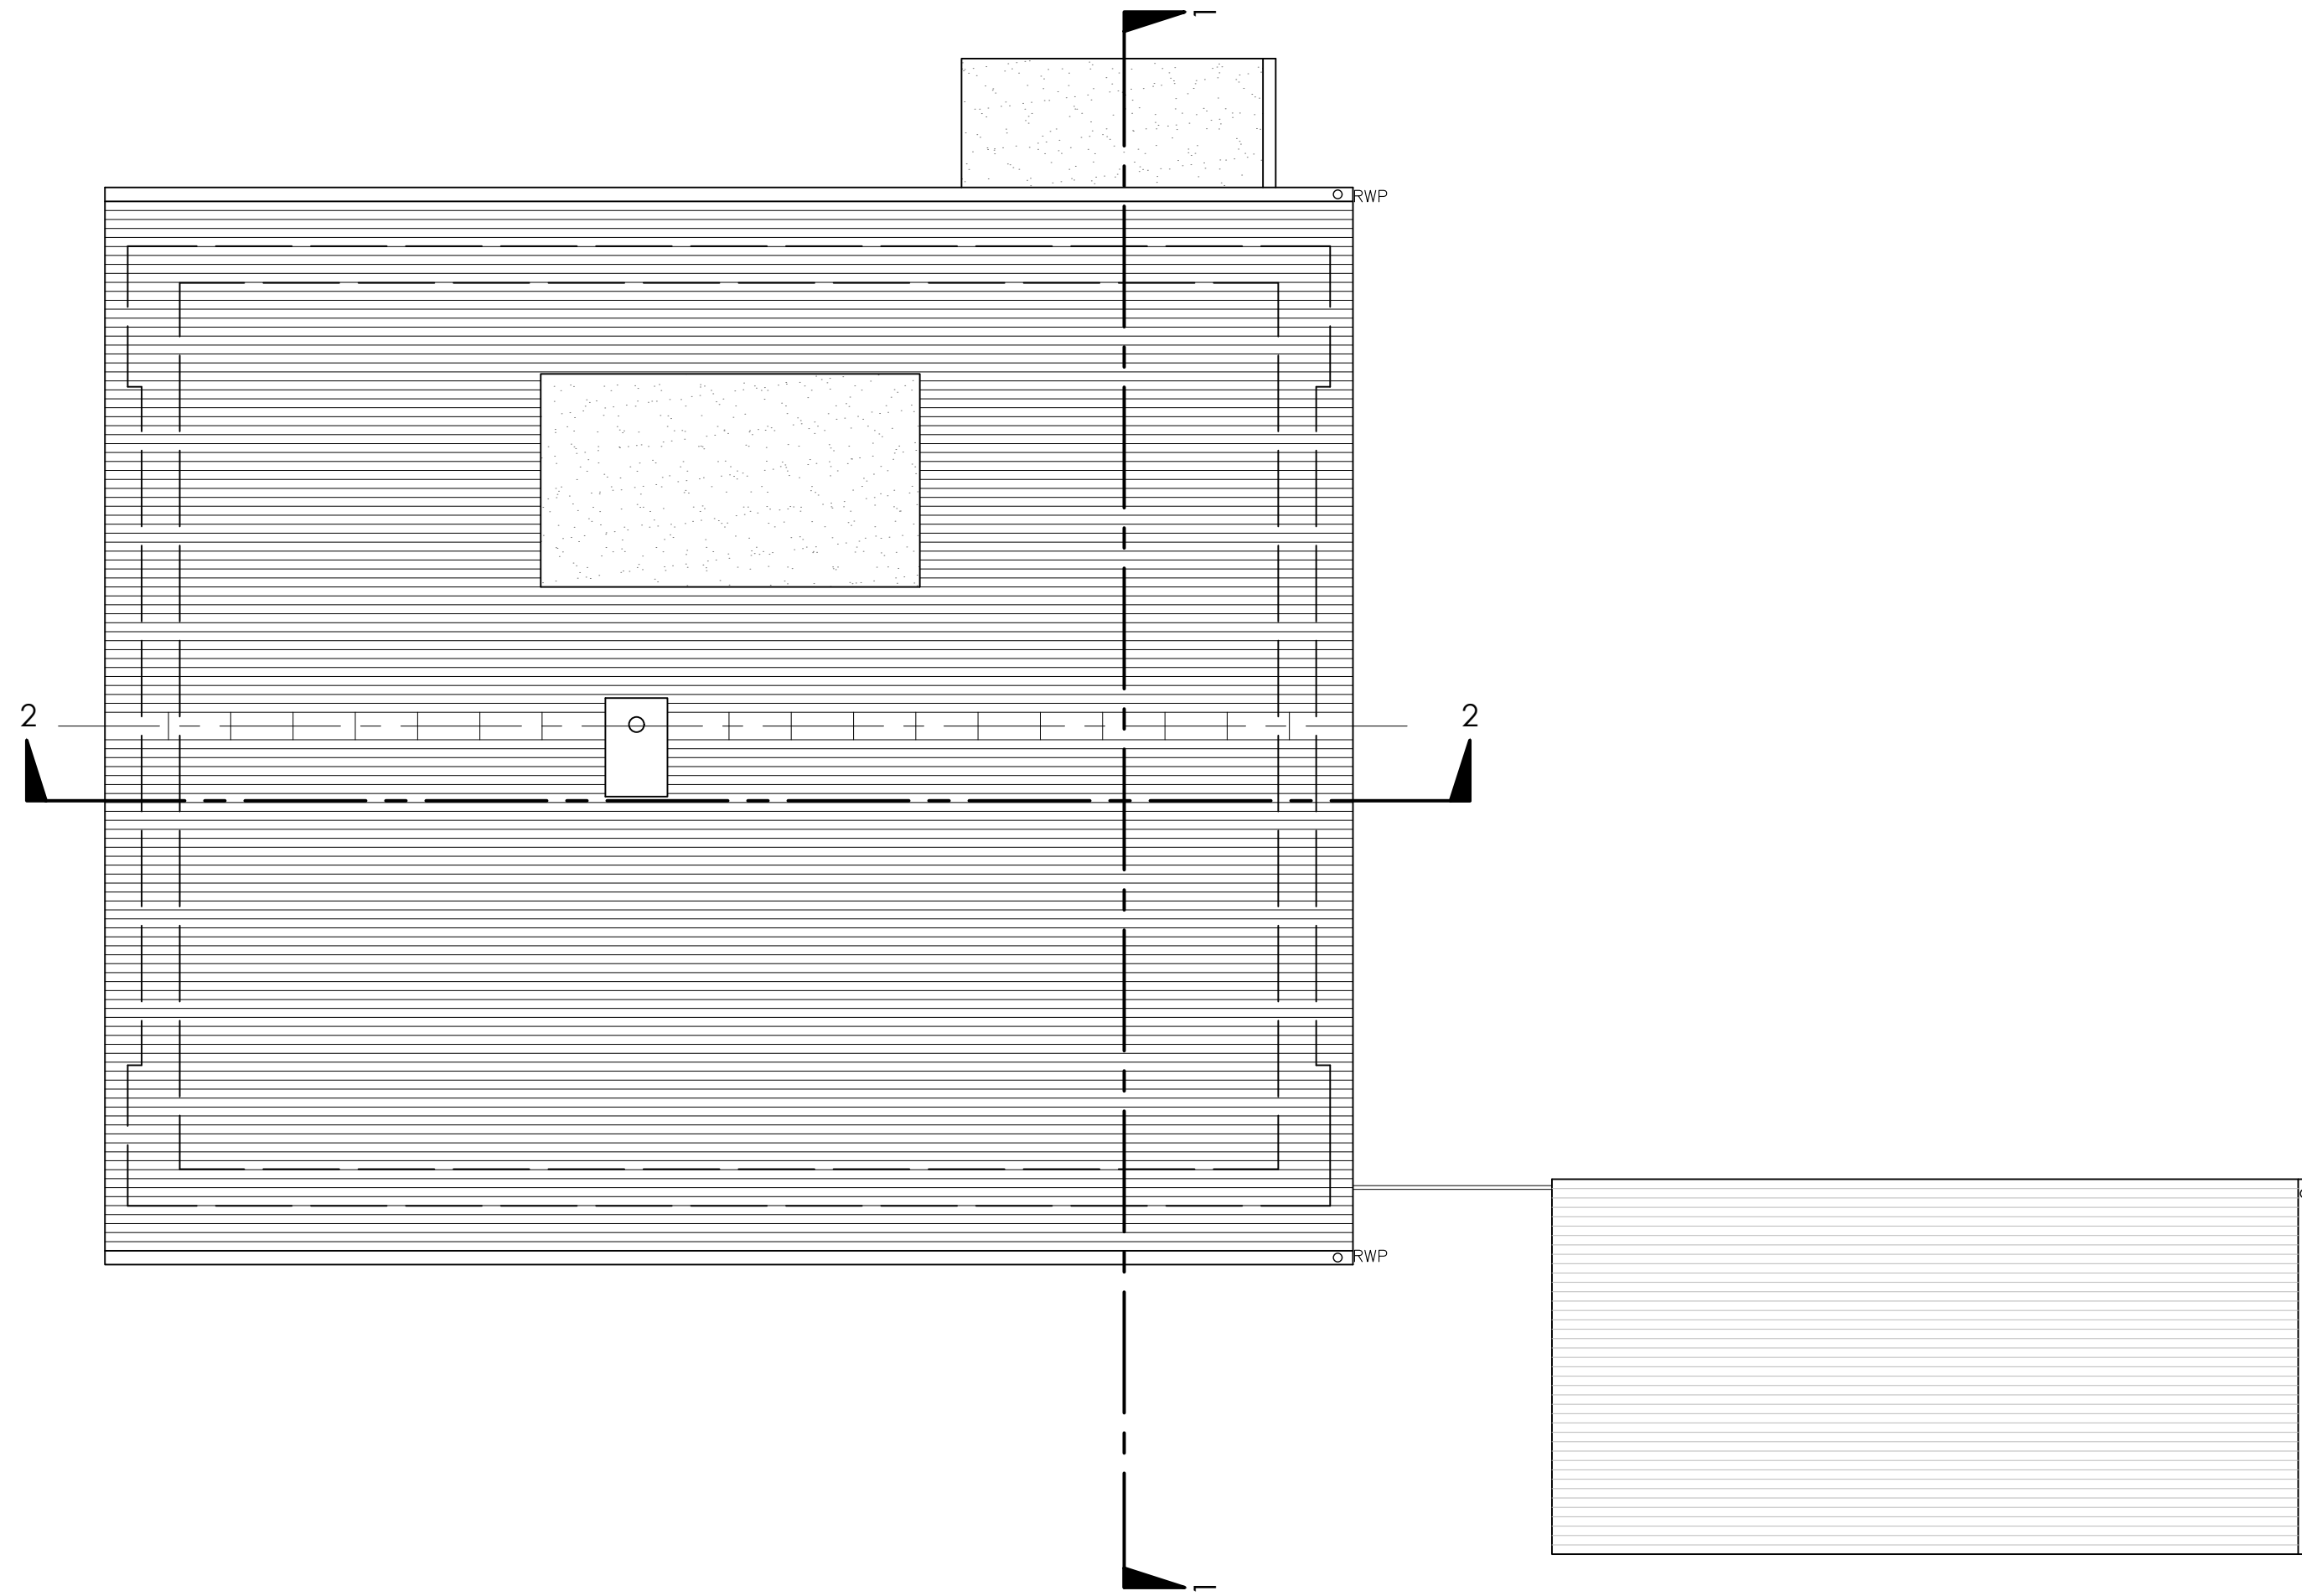


Existing Roof Plan Scale 1:50

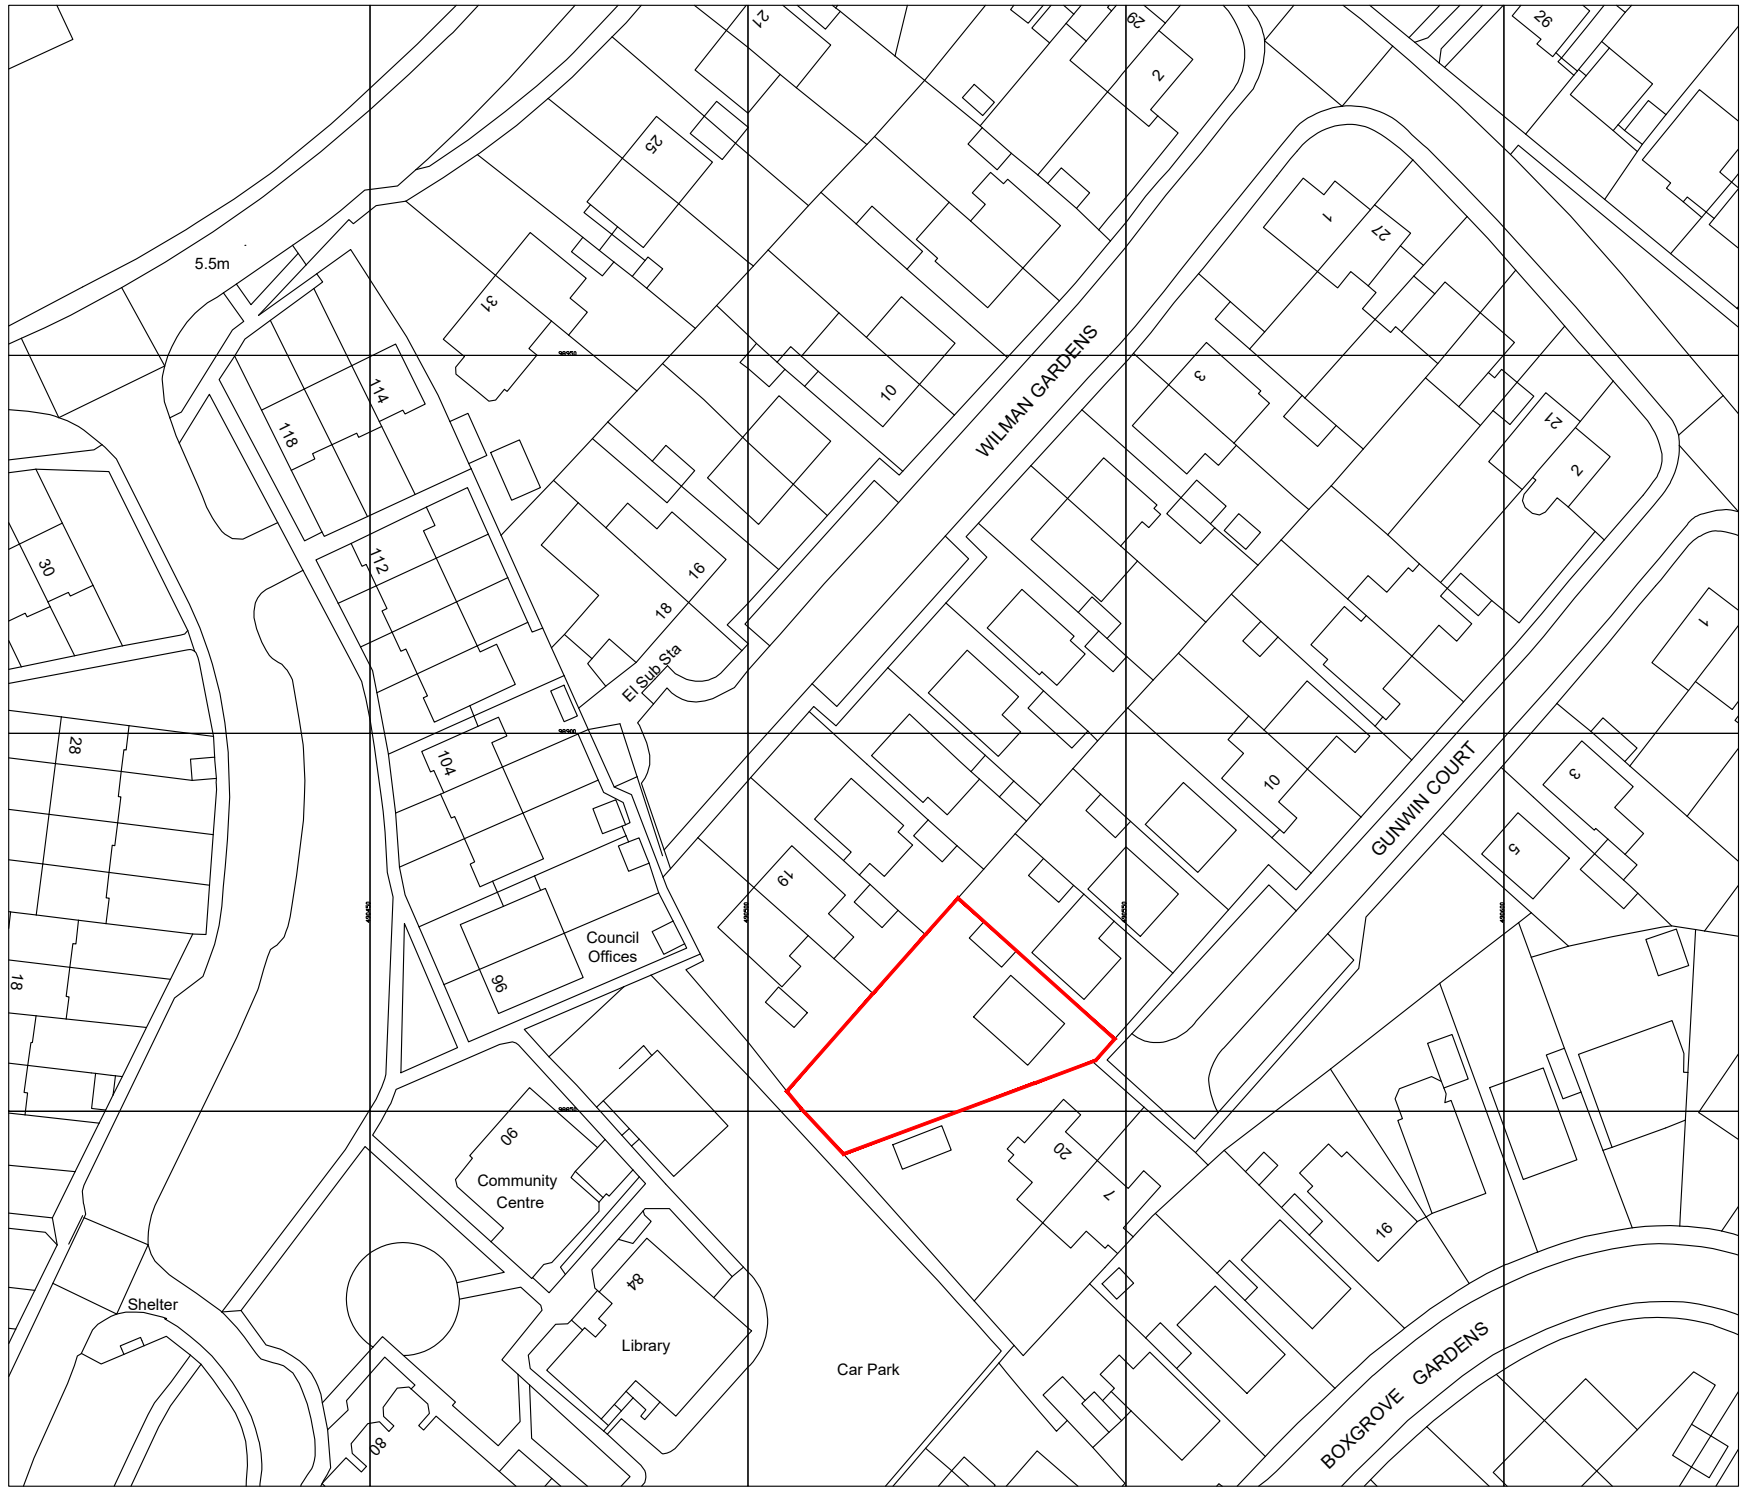


Ordnance Survey, (c) Crown Copyright 2019. All rights reserved. Licence number 100022432

Site Location Plan Scale 1:1000

 


SCALE BAR 1:50

 

SCALE BAR 1:1000

ATRAM
ARCHITECTURE

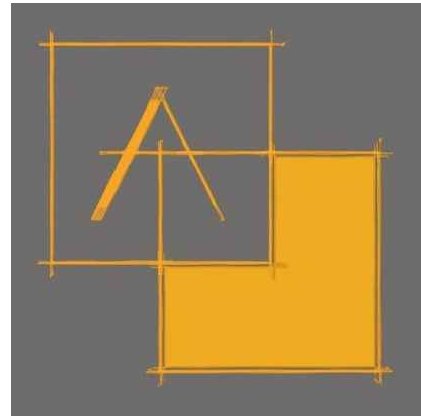

24 Kyoto Court | Bognor Regis | West Sussex | PO21 2UL
t. 01243 820303
m. 07834 175378
e. joel@atramarchitecture.co.uk
w. www.atramarchitecture.co.uk

CIAT Registered Practice - No F4642

Client	Mr & Mrs Penny		
Job title	18 Gunwin Court Single Storey Extension & Reconstruction of Garage		
Drawing title	Existing Floor Plans & Site Location Plan		
Drawn JNG	Date 29.10.19	Checked JNG	Date 29.10.19
Job N°	19.016	Drawing N°	01
Status	FOR PLANNING		

