






EXISTING GROUND FLOOR PLAN 1:100

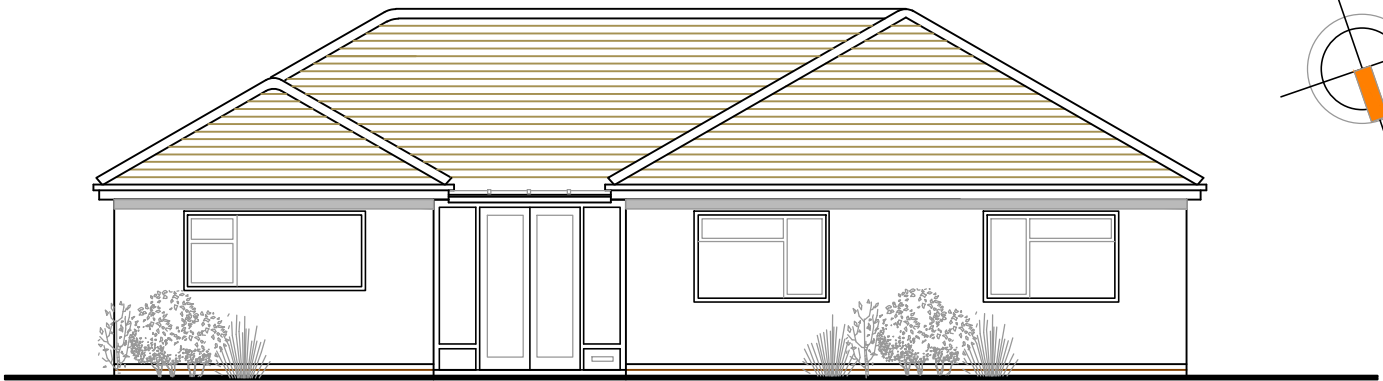


EXISTING NORTH ELEVATION 1:100

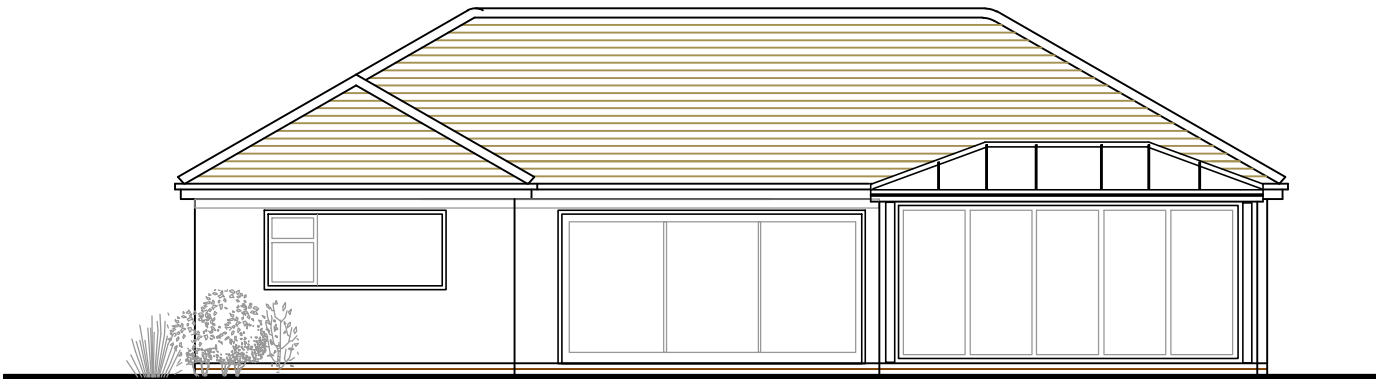


EXISTING SOUTH ELEVATION 1:100

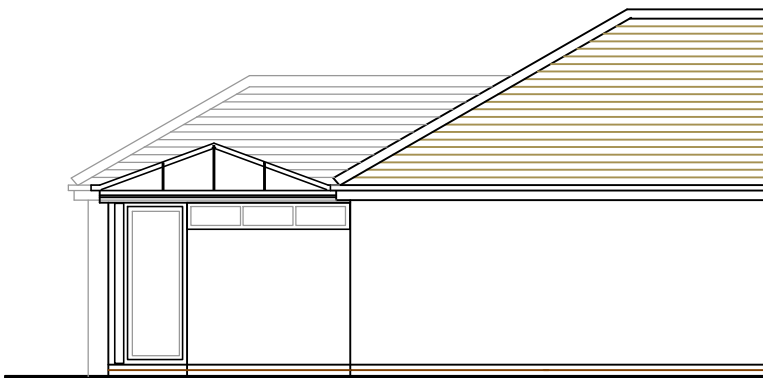

EXISTING PART EAST ELEVATION 1:100
(rear garden)

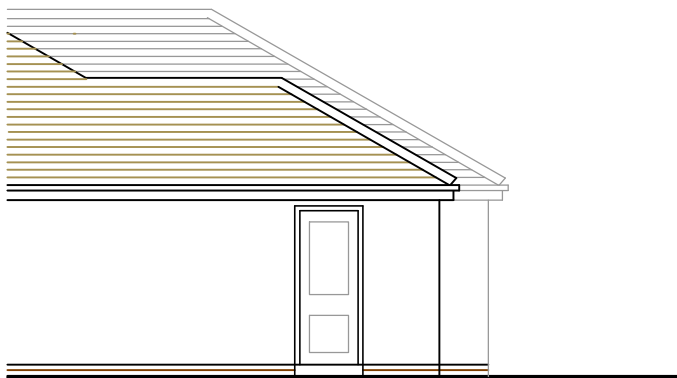

EXISTING PART EAST ELEVATION 1:100
(front)

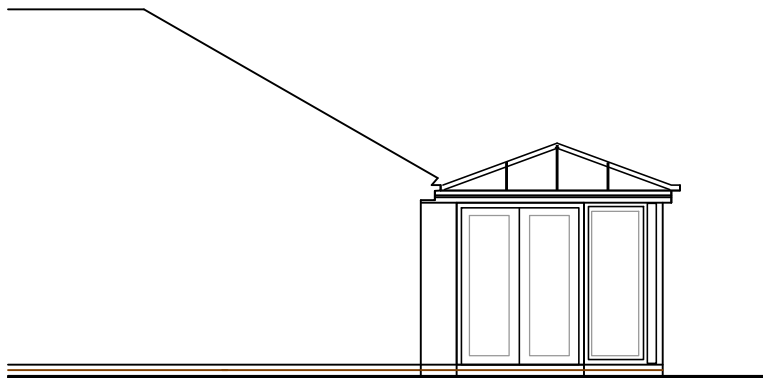

EXISTING PART WEST ELEVATION 1:100
(rear garden)

AMdesign

ARCHITECTURE DESIGN DEVELOPMENT
Leeza Aldis-Hobbs ARB RIBA SPAB

Mob: 07756 329400
e-mail: leeza@amdesignltd.co.uk

PROJECT
**26 THE DRIVE
CRAIGWELL ESTATE
ALDWICK
PO21 4DU**
PROJECT STAGE
PLANNING

DRAWING
**EXISTING
PLANS**
DRAWING No
300/02
SCALE 1:100
DATE OCT 2020
DRAWN LA
CHECKED

LETTER	REVISION	DATE
This scheme is subject to town planning and all other necessary consents. All dimesions and levels to be checked on site. This drawing is to be read in conjunction with other relevant drawings and documents. Report all discrepancies to the Architect before work commences. AM Design is the trading name of AM Design Ltd © AM Design Ltd. All rights reserved.		