


Note: All existing floor plans and elevations have been produced by 3rd party consultants and as such, Brightspace Architects cannot validate the accuracy of this information.

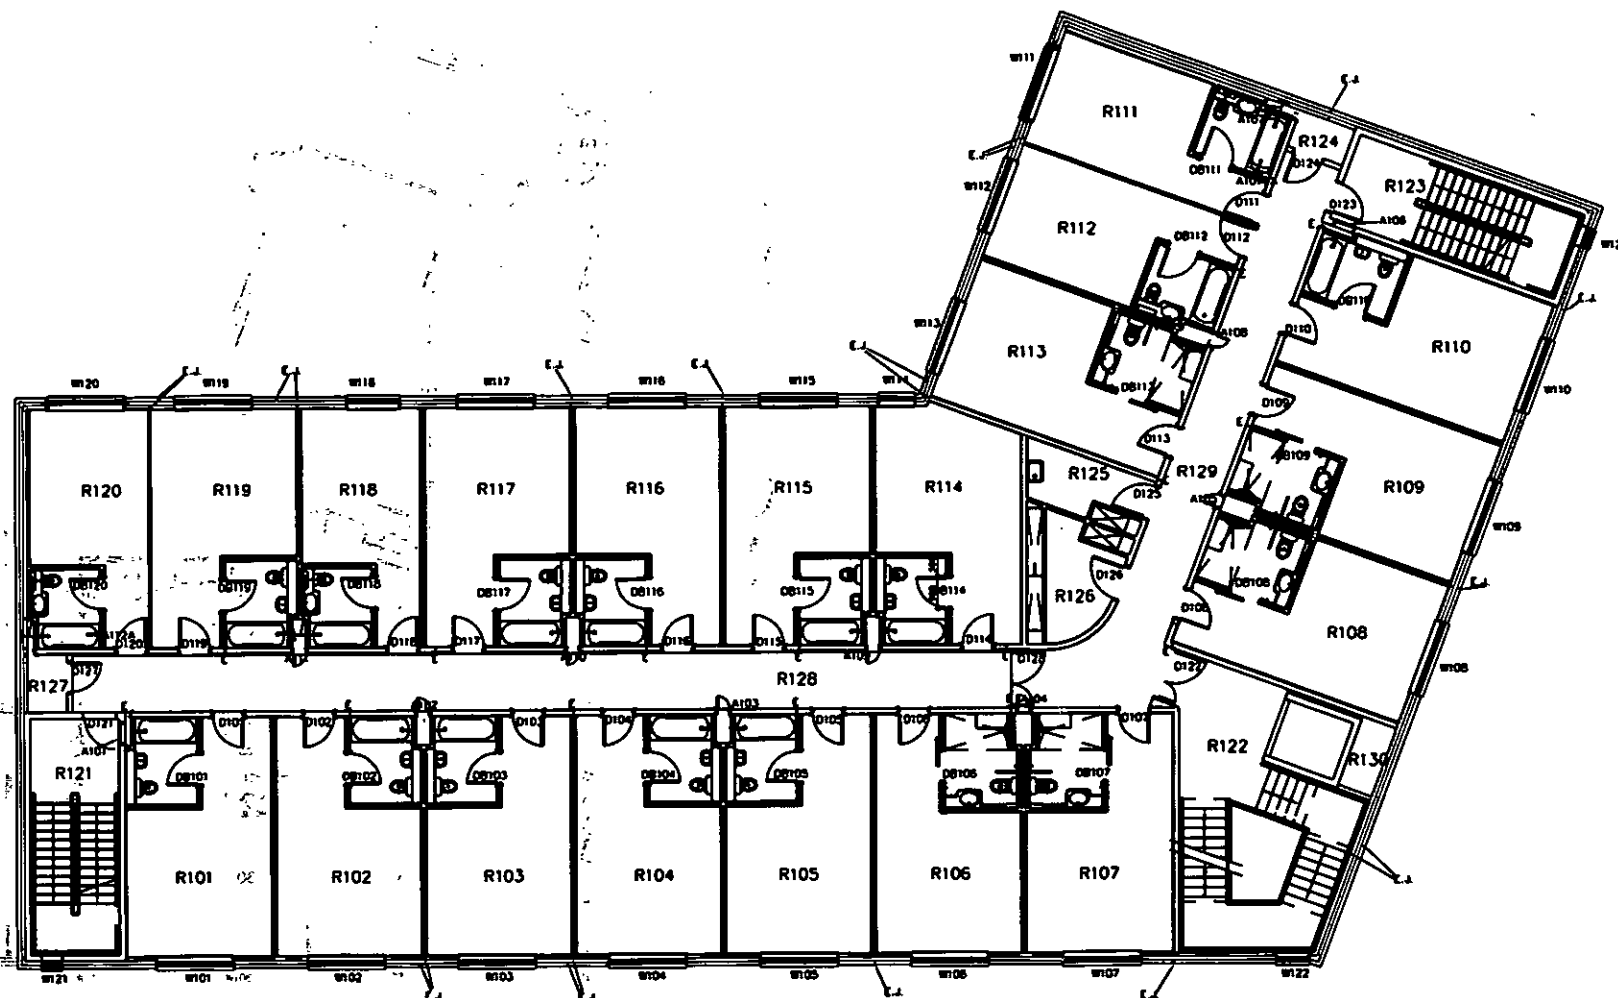

Rev:	Date:	Drawn:	Scale:
Issued for:		Project No:	
PLANNING		13039	
		Project Client:	
		Nursing Home	
		Dwg No:	
		Russell Hotel	
Bognor		Rev:	
Drawing:		Scale:	
First Floor Plan		1:200 @ A3	
EXISTING		Drawn By:	Date:
		LC	05.07.13
		Checked By:	Date:
		RM	05.07.13



BrightSpace
architects

15 Glasshouse Studios, Fryern Court Road, Fordingbridge
Hampshire, SP6 1QX T: (01425) 655806/653639

© BrightHouse Architects Ltd. Contractors must work under agreed drawings which are to be supplied on site.
 Registered Office: 27 Marlboro' Rd, Fordingbridge, Hampshire, SP6 6PS. Registered Number: 09499991

P101 First Floor Plan - EXISTING
1:100