


Note: All existing floor plans and elevations have been produced by 3rd party consultants and as such, Brightspace Architects cannot validate the accuracy of this information.

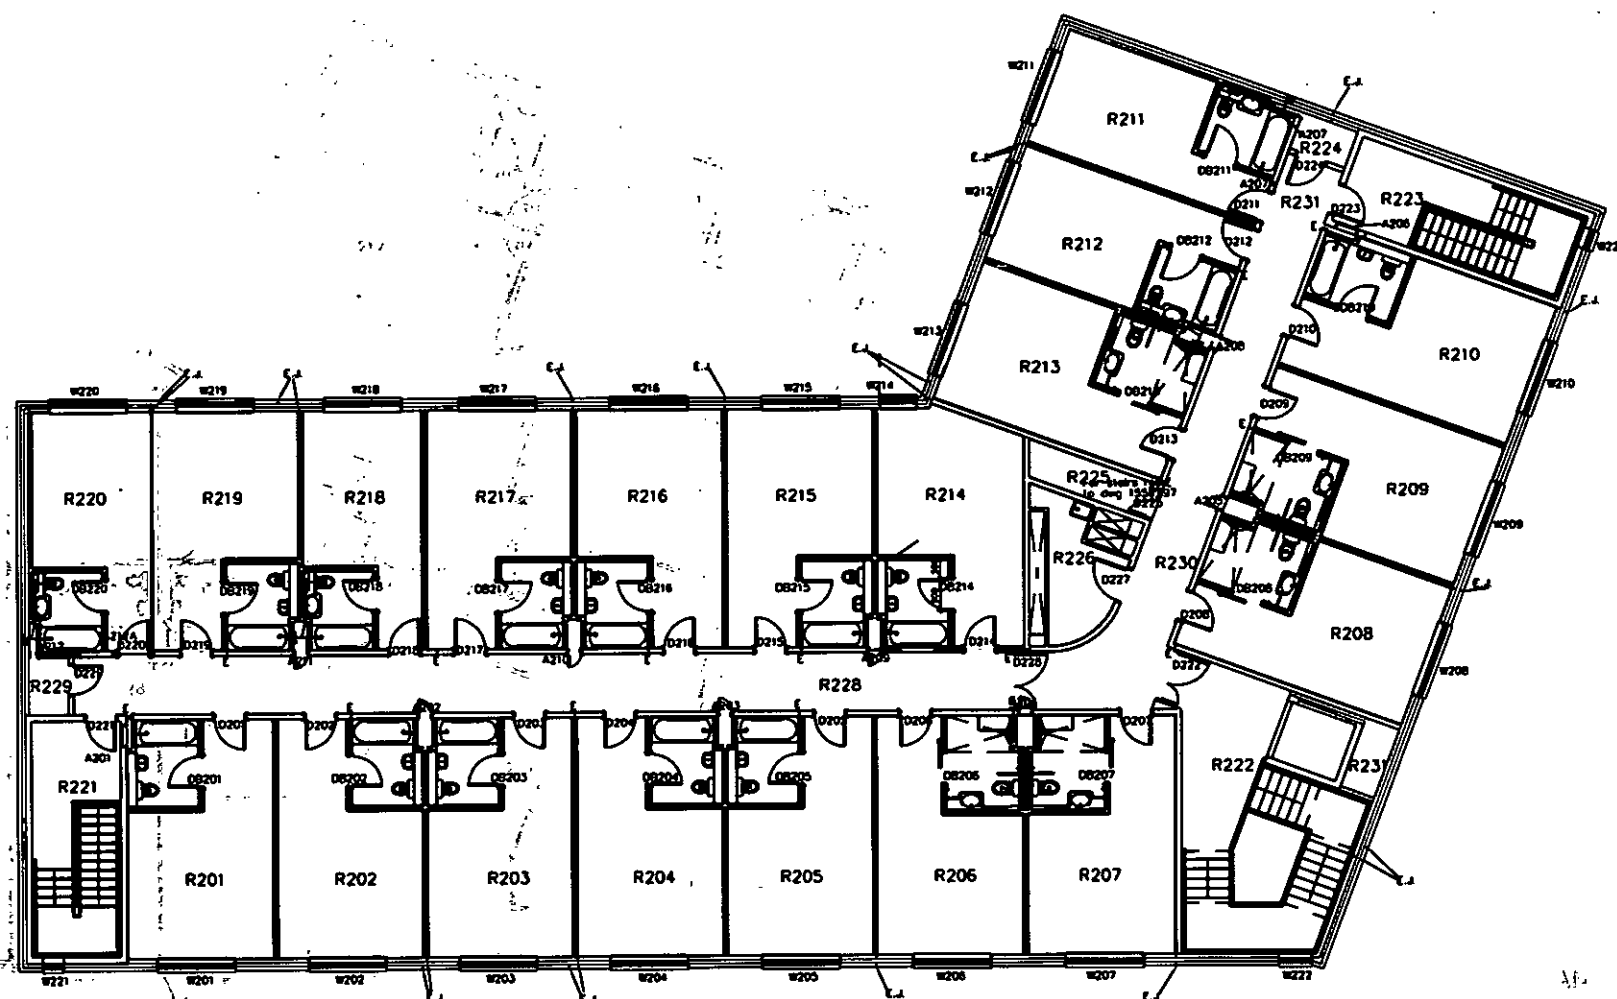

| Rev               | Date | Revised | Drawn       | Checked |
|-------------------|------|---------|-------------|---------|
| Issued For:       |      |         |             |         |
| <b>PLANNING</b>   |      |         |             |         |
| Project/Client:   |      |         | Project No: |         |
| Nursing Home      |      |         | 13039       |         |
| Russell Hotel     |      |         | Dwg No:     |         |
| Bognor            |      |         | 102         |         |
| Rev:              |      |         | Rev:        |         |
| Drawing:          |      |         | Scale:      |         |
| Second Floor Plan |      |         | 1:200 @ A3  |         |
| EXISTING          |      |         | Drawn By:   |         |
|                   |      |         | LC          |         |
|                   |      |         | Date:       |         |
|                   |      |         | 05.07.13    |         |
|                   |      |         | Checked By: |         |
|                   |      |         | RM          |         |
|                   |      |         | Date:       |         |
|                   |      |         | 05.07.13    |         |



15 Glasshouse Studios, Fryern Court Road, Fordingbridge  
Hampshire, SP6 1QX  
T: (01425) 655806/653639  
© Brightspace Architects Ltd. All rights reserved. No part of this publication may be reproduced without prior written permission. Registered Office: 17 Blackfriars, Southampton, Hampshire, SO8 4BB. Registered Number: 07289890

P102 Second Floor Plan - EXISTING  
1:100