


Note: All existing floor plans and elevations have been produced by 3rd party consultants and as such, Brightspace Architects cannot validate the accuracy of this information.

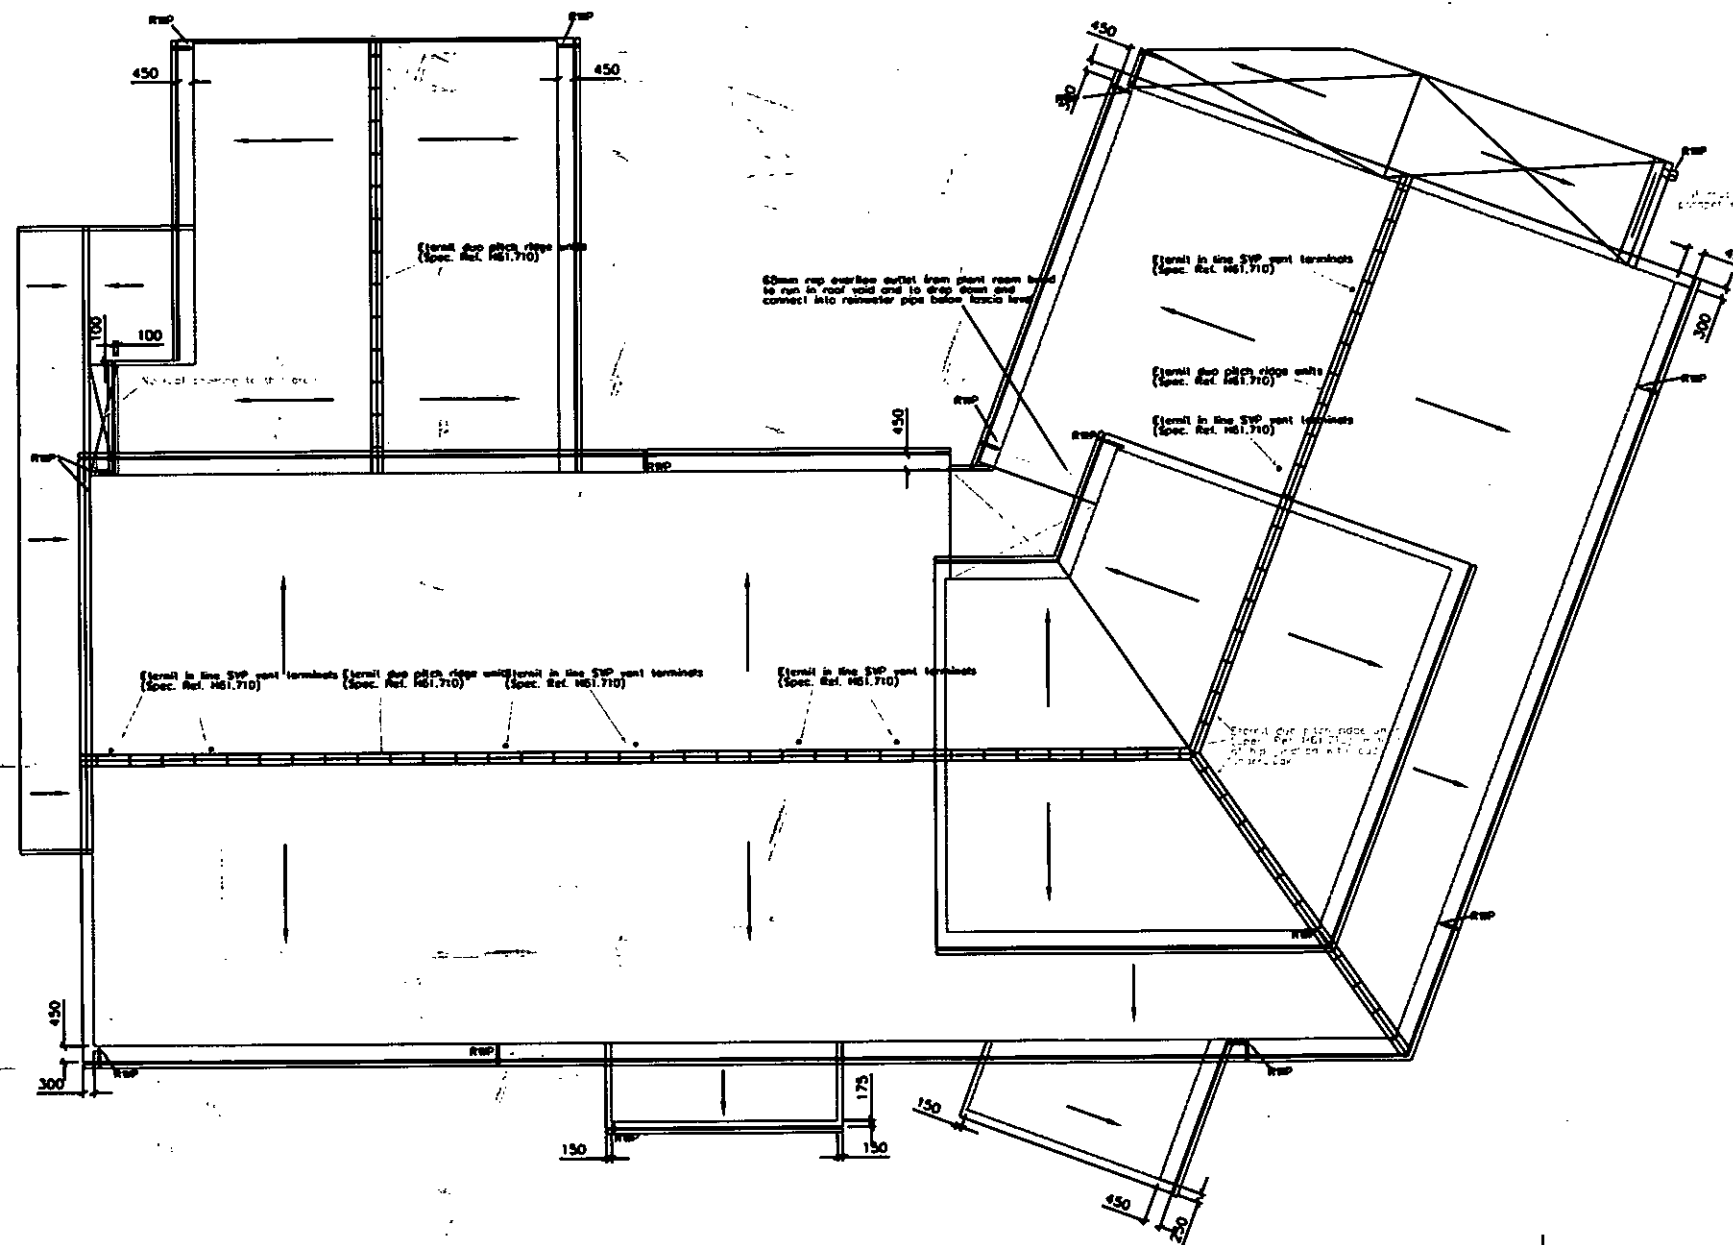

P103 Roof Plan - EXISTING
1:100

Rev.	Date	Remarks	Drawn	Checked
Issued for:				
PLANNING				
Project/Client:			Project No:	
Nursing Home			13039	
Russell Hotel			Orig. No:	
Bognor			103	
			Rev:	
Drawing:			Scale:	
Roof Plan			1:200 @ A3	
EXISTING			Drawn By:	
			Date:	
			LC 05.07.13	
			Checked By:	
			Date:	
			RM 05.07.13	



**15 Glasshouse Studios, Fryern Court Road, Fordingbridge
Hampshire, SP6 1QX T: (01425) 655806/653639**