

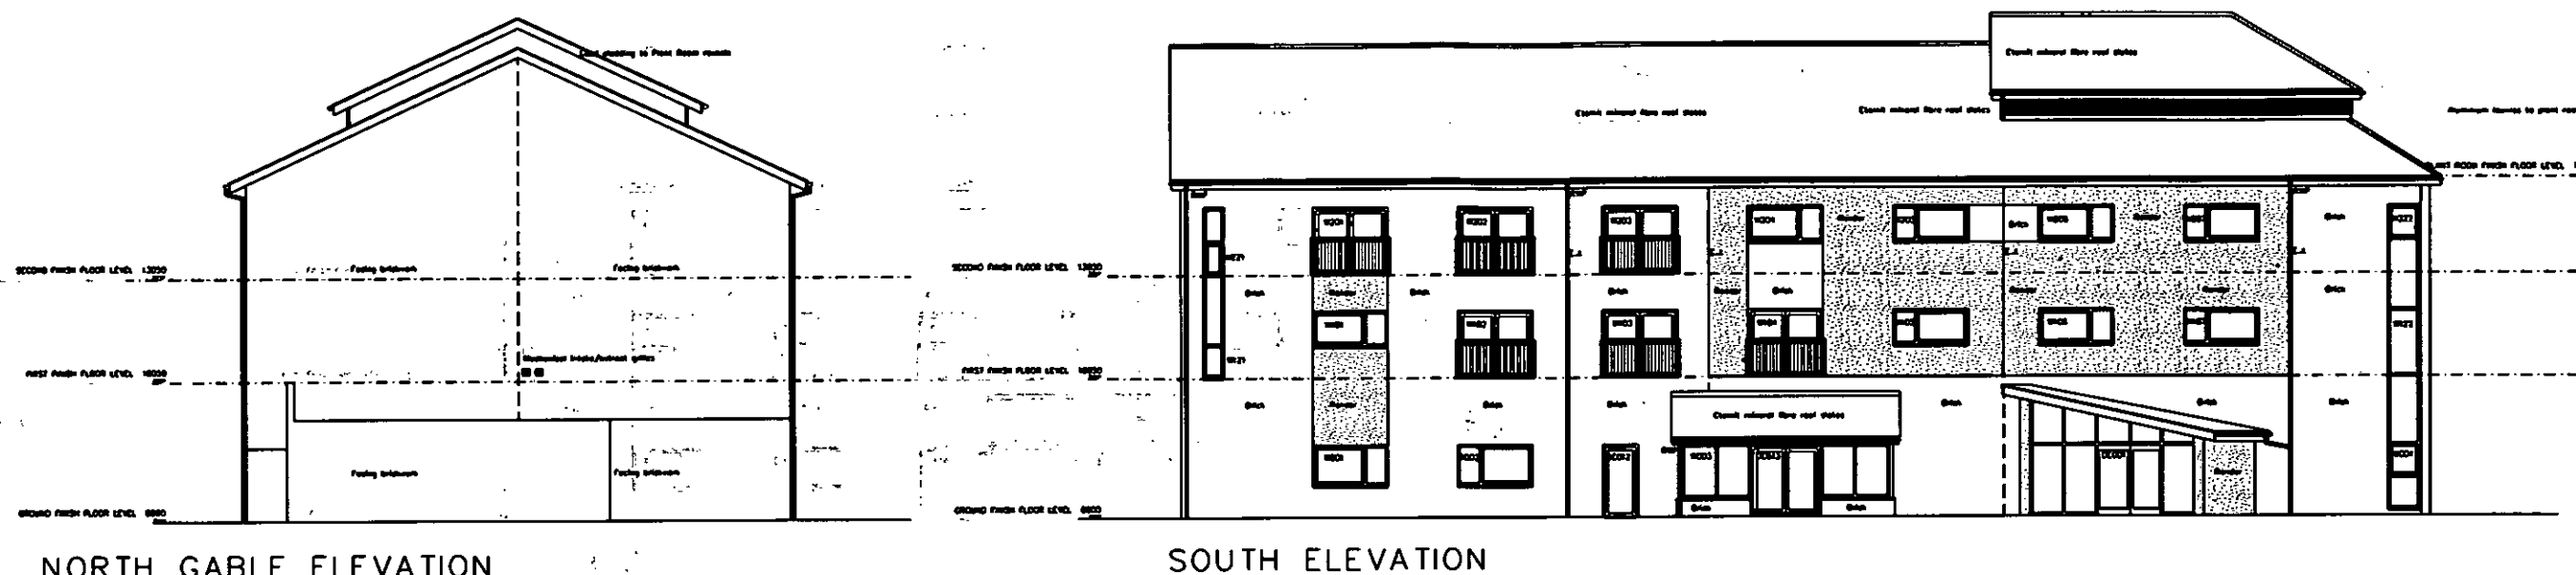


Note: All existing floor plans and elevations have been produced by 3rd party consultants and as such, Brightspace Architects cannot validate the accuracy of this information.

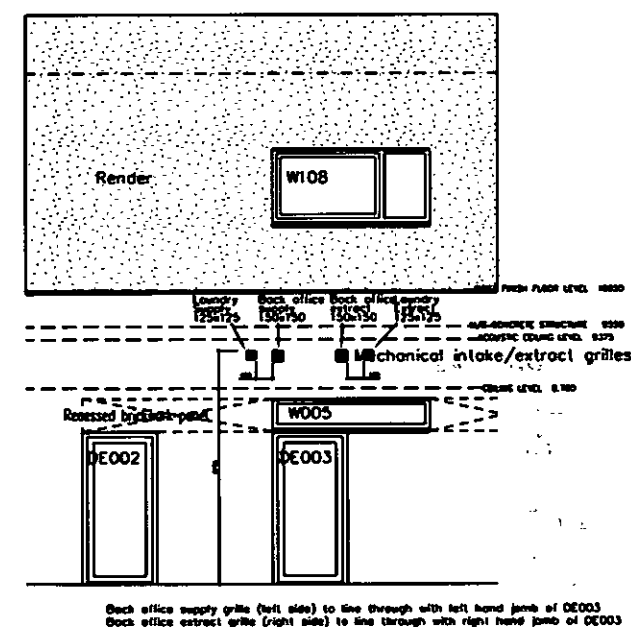

PART EAST ELEVATION –
SHOWING GRILLE SETTING OUT –
(SCALE 1:50)

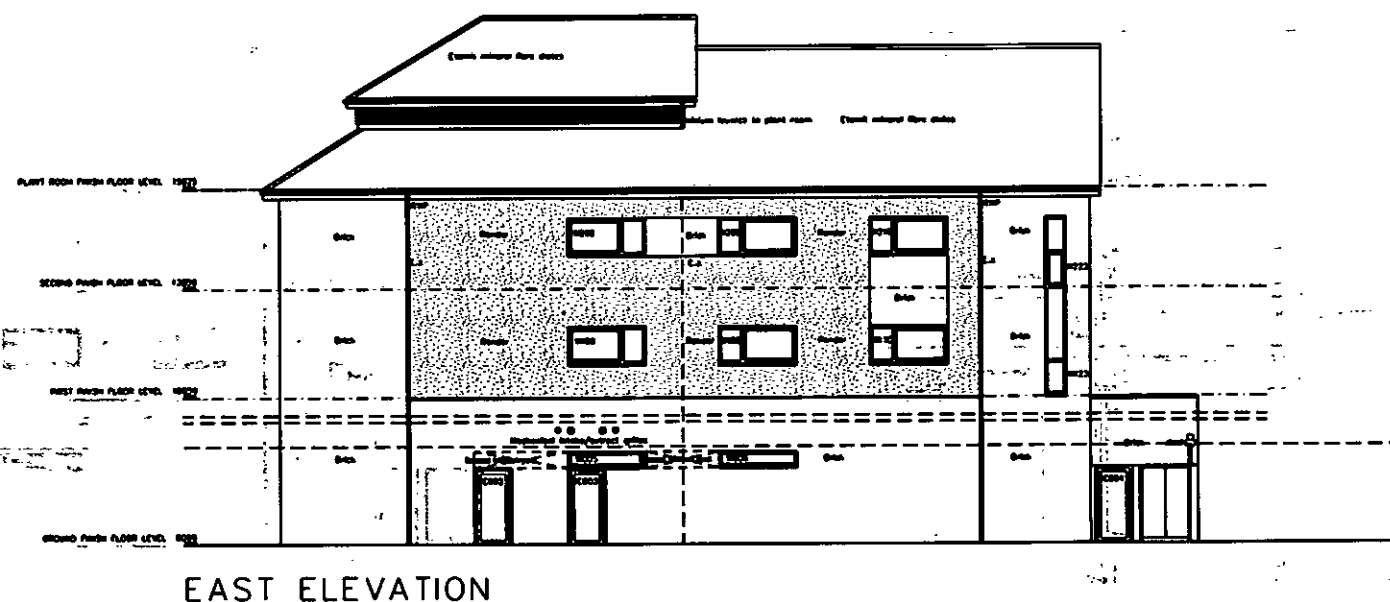

Rev	Date	Issue	Drawn	Checked
Issued For:				
PLANNING				
Project/Client:		Project No:		
Nursing Home		13039		
Russell Hotel		Draw No:		
Bognor		104		
Drawing:		Scale:		
Elevations		1:200 @ A3		
EXISTING		Drawn By:		
		LC		
		Date:		
		05.07.13		
		Checked By:		
		RM		
		Date:		
		05.07.13		

BrightSpace
architects

15 Glasshouse Studios, Fryern Court Road, Fordringbridge
Hampshire, SP6 1QX
T: (01425) 655806/655639
© Brightspace Architects Ltd. All rights reserved. No part of this publication may be reproduced without prior written permission.

P104 Elevations South, East and North Gable - EXISTING
1:100