




Note: All existing floor plans and elevations have been produced by 3rd party consultants and as such, Brightspace Architects cannot validate the accuracy of this information

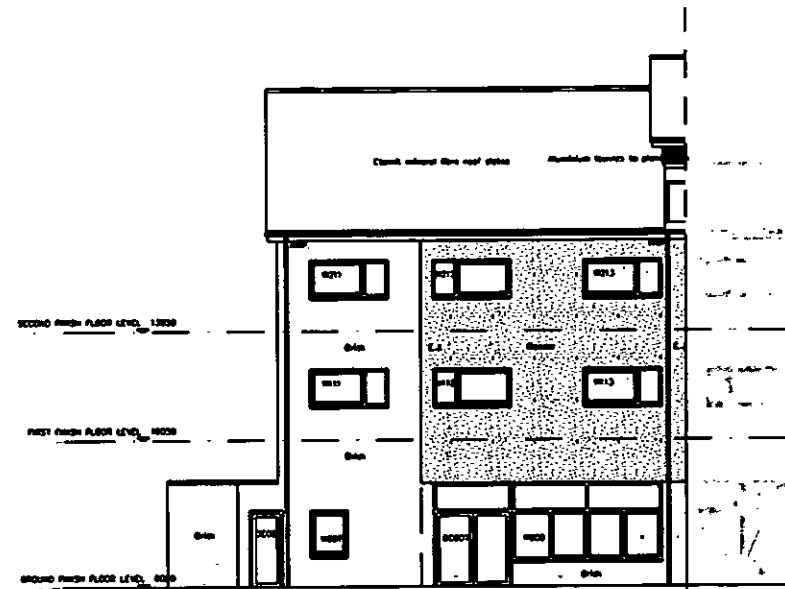


WEST COURTYARD ELEVATION

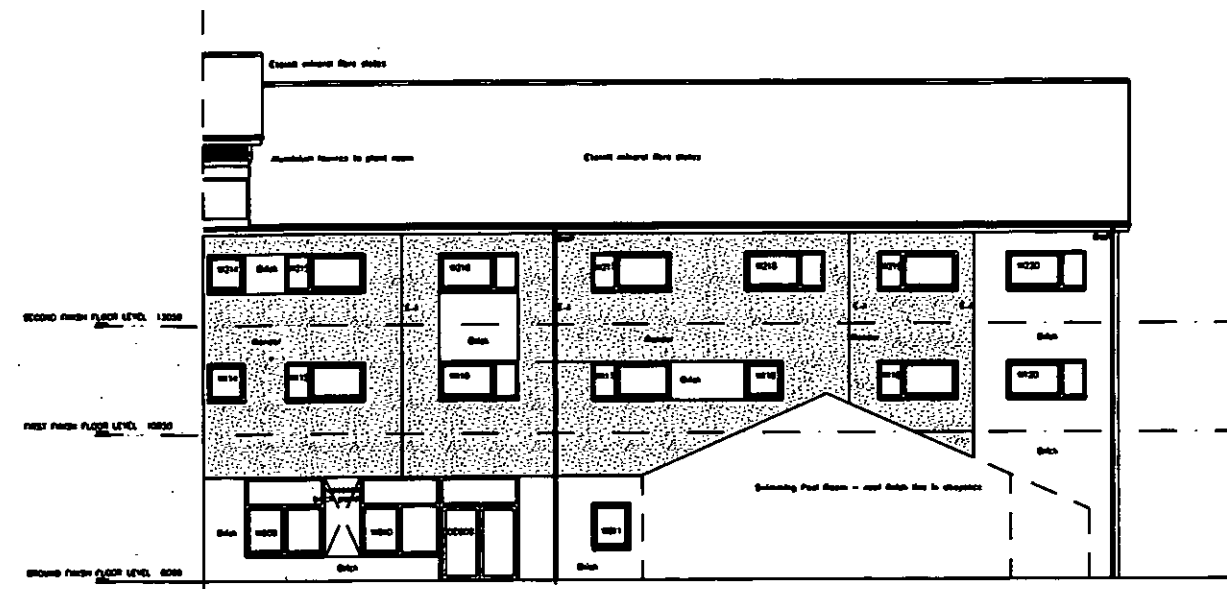


NORTH ELEVATION

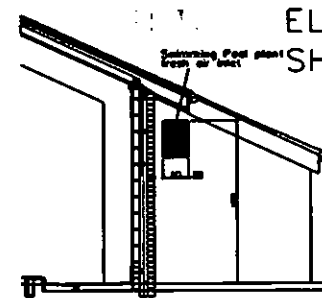

ELEVATION OF PLANT ROOM RETURN WALL
SHOWING GRILLE SETTING OUT - (SCALE 1:50)

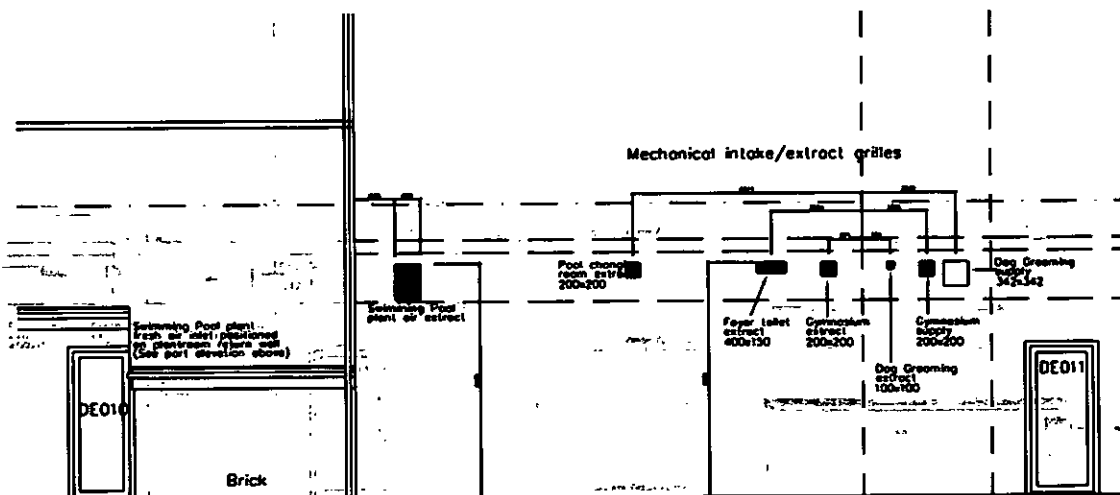

PART WEST GABLE ELEVATION -
SHOWING GRILLE SETTING OUT - (SCALE 1:30)

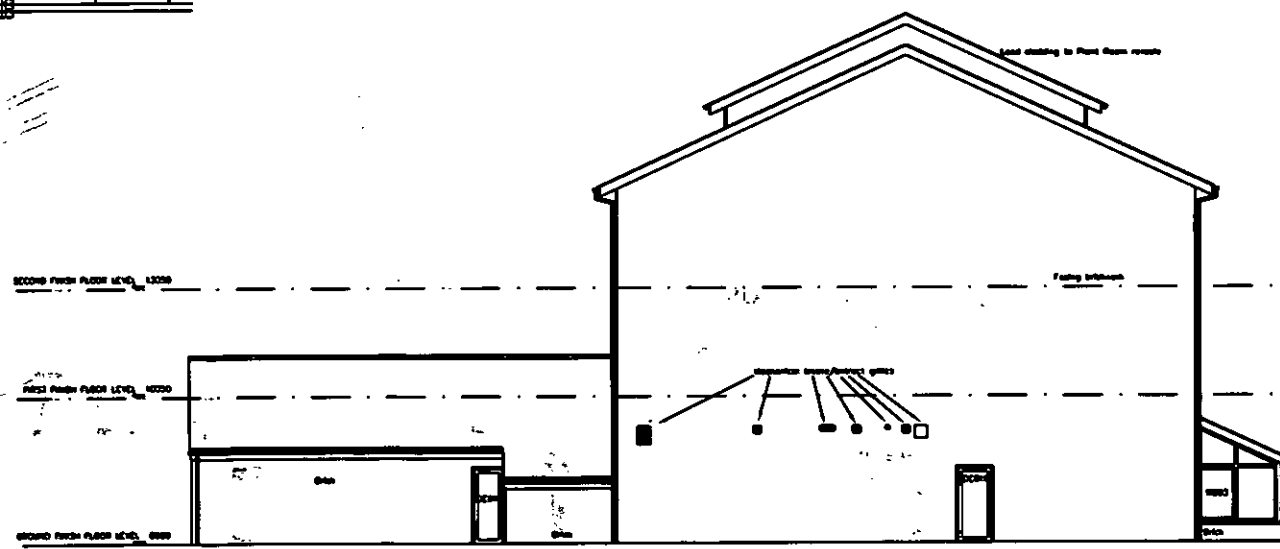

WEST GABLE ELEVATION

Rev	Date	Revised	Drawn	Checked
Issued for:				
PLANNING				
Project/Client:		Project No:		
Nursing Home		13039		
Russell Hotel		Dwg No:		
Bognor		105		
Drawing:		Scale:		
Elevations		1:200 @ A3		
EXISTING		Drawn By:		
		LC		
		Date:		
		05.07.13		
		Checked By:		
		RM		
		Date:		
		05.07.13		



15 Glasshouse Studios, Fryern Court Road, Fordingbridge
Hampshire, SP6 1QX
T: (01425) 655806/653639

© BrightSpace Architects Ltd. All rights reserved. No part of this publication may be reproduced without prior written permission. Registered Office: 15 Glasshouse Studios, Fryern Court Road, Fordingbridge, Hampshire, SP6 1QX. Registered Number: 0758888

P105 Elevations South, North, West courtyard and West gable- EXISTING
1:100