


Note: All existing floor plans and elevations have been produced by 3rd party consultants and as such, Brightspace Architects cannot validate the accuracy of this information.

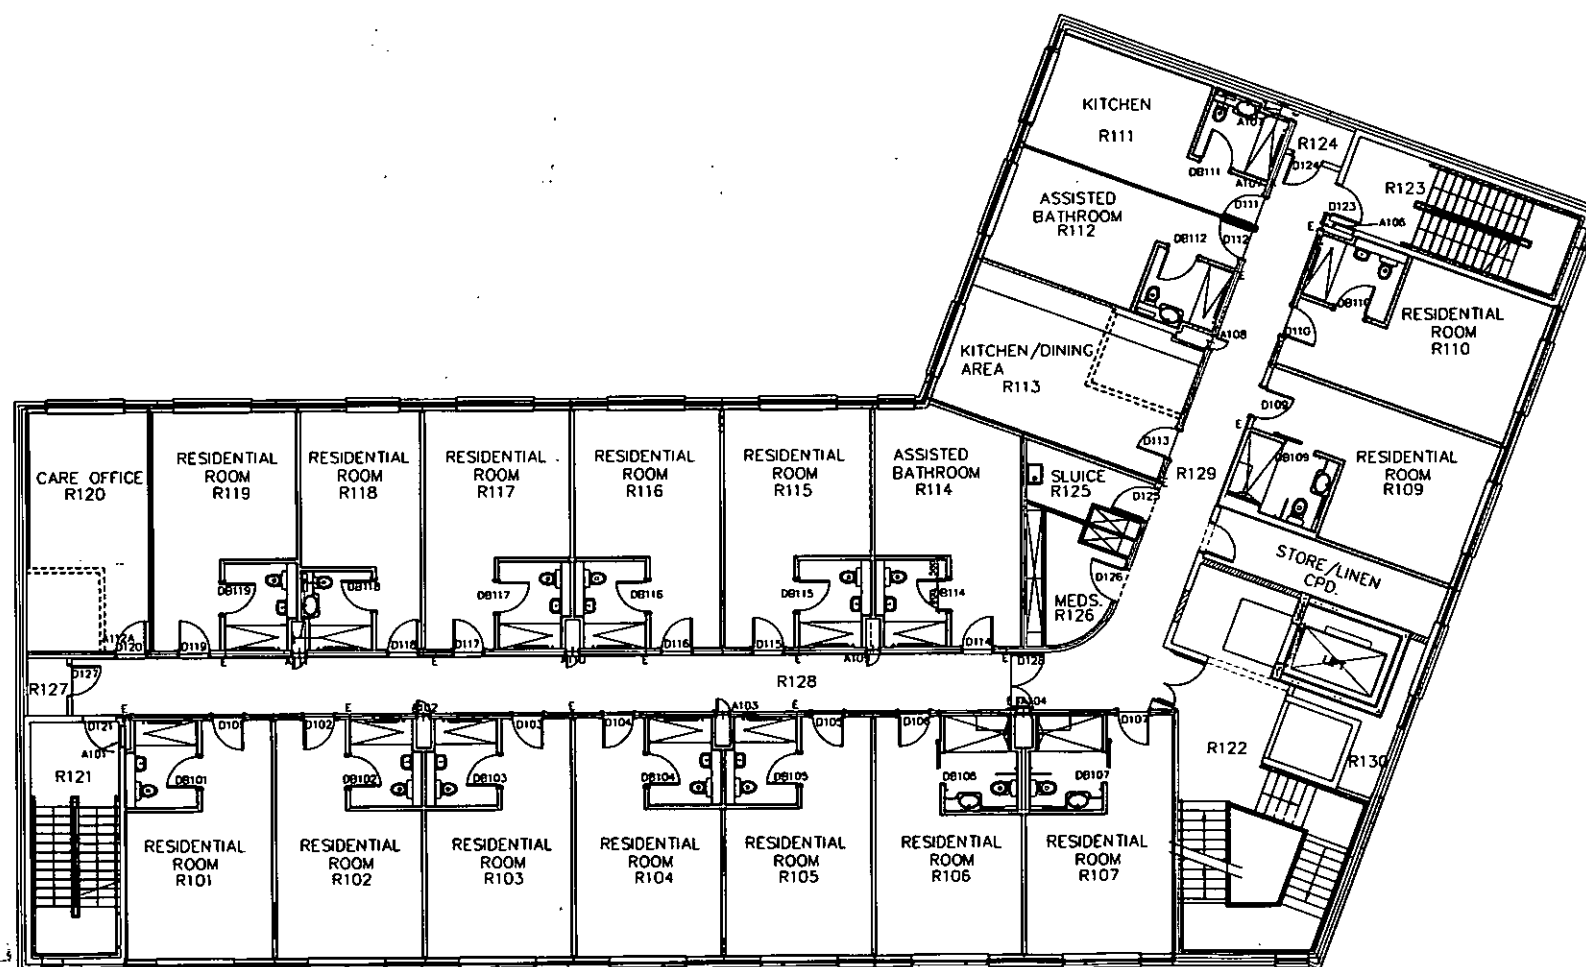

S	05.07.13	Stairways shown in place of beds	RSM	RSM
A	25.03.13	Room Names Added	RSM	RSM
Rev	Date	Revised	Drawn	Checked
Issued for:				
PLANNING				
Project/Client:	Project No: 13039			
Nursing Home	Draw No: P201			
Russell Hotel	Rev: B			
Bognor	Scale: 1:200 @A3			
Drawing:	Drawn By: LC			
First Floor Plan	Date: 05.07.13			
PROPOSED	Checked By: RM			
	Date: 05.07.13			



15 Glasshouse Studios, Fryern Court Road, Fordingbridge
Hampshire, SP6 1QX
T: (01425) 655806/653639

© Brightspace Architects Ltd. All rights reserved. No part of this publication may be reproduced without prior written permission. Registered Office: 17 Newmarket Road, Broomfield, Essex, SSG1 2BQ. Registered Number: 07590073

P201 First Floor Plan - PROPOSED
000 1:200

Number of rooms on floor = 16