


Note: All existing floor plans and elevations have been produced by 3rd party consultants and as such, Brightspace Architects cannot validate the accuracy of this information.

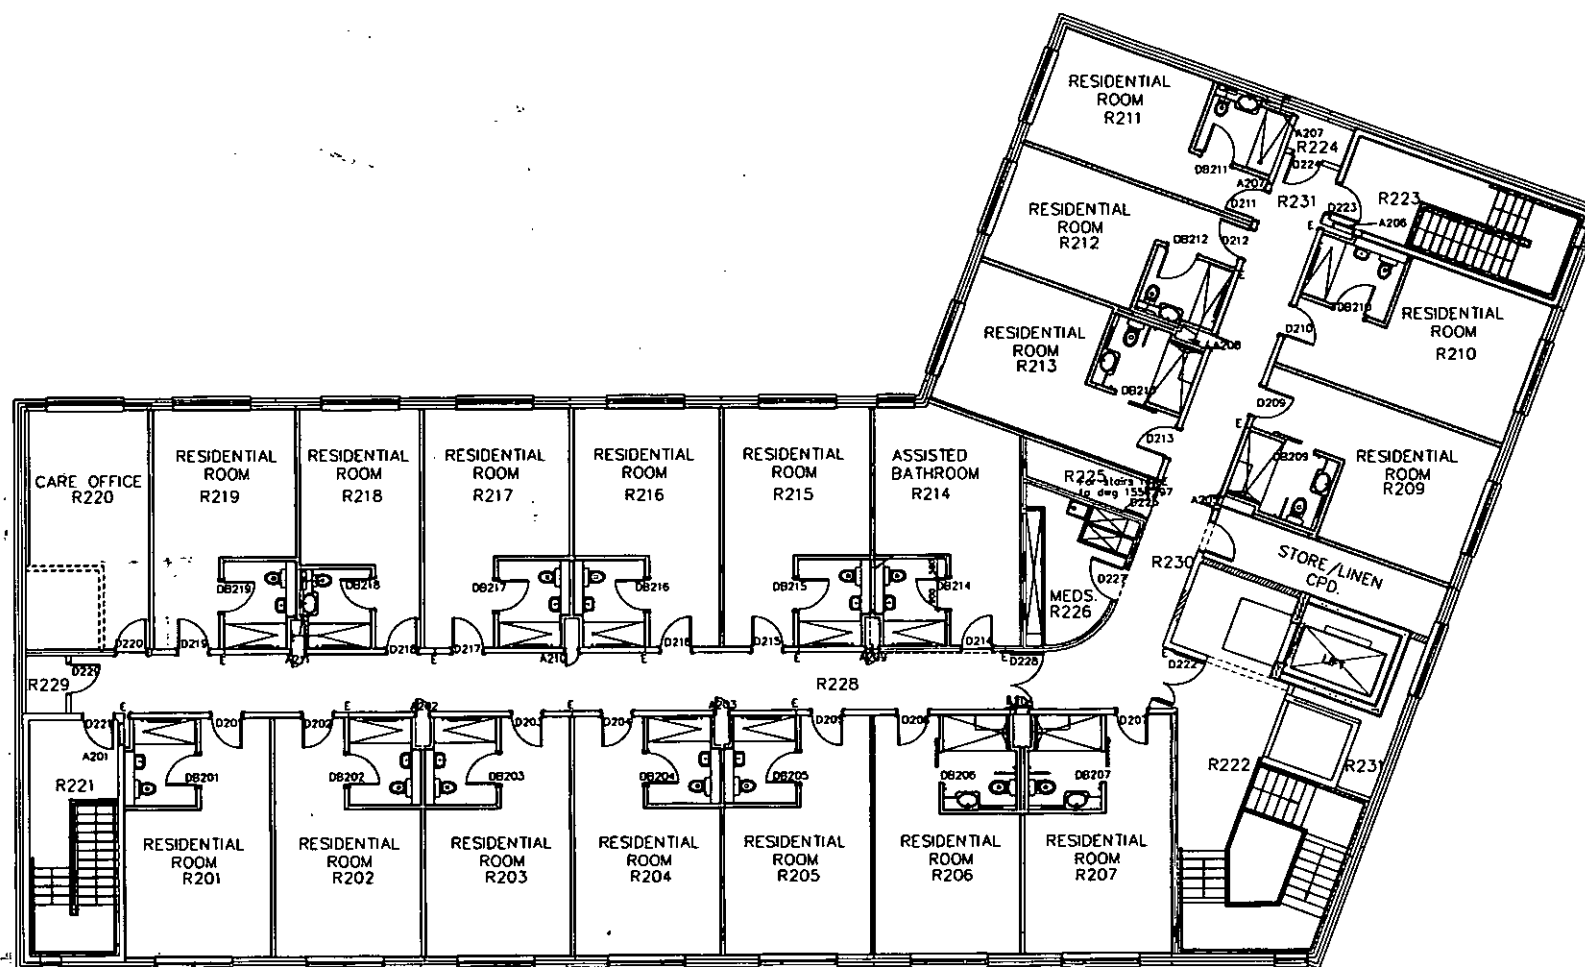

B	05.10.13	Drawers shown in place of bottle	RJM	RJM
A	29.09.13	Room Names Added	RJM	RJM
Rev	Date	Details	Drawn	Checked

Issued for:

PLANNING

Project/Client:	Project No:
Nursing Home	13039
Russell Hotel	Drawn By:
Bognor	P202
	Rev:
	B

Drawing:	Scale:
Second Floor Plan	1:200 @ A3
PROPOSED	Drawn By:
	LC
	Date:
	05.07.13
	Checked By:
	RM
	Date:
	05.07.13



**15 Glasshouse Studios, Fryern Court Road, Fordingbridge
Hampshire, SP6 1QX
T: (01425) 655806/653639**

P202 Second Floor Plan - PROPOSED
000 1:200

Number of rooms on floor = 17
Total no. of rooms = 33