


Note: All existing floor plans and elevations have been produced by 3rd party consultants and as such, Brightspace Architects cannot validate the accuracy of this information.

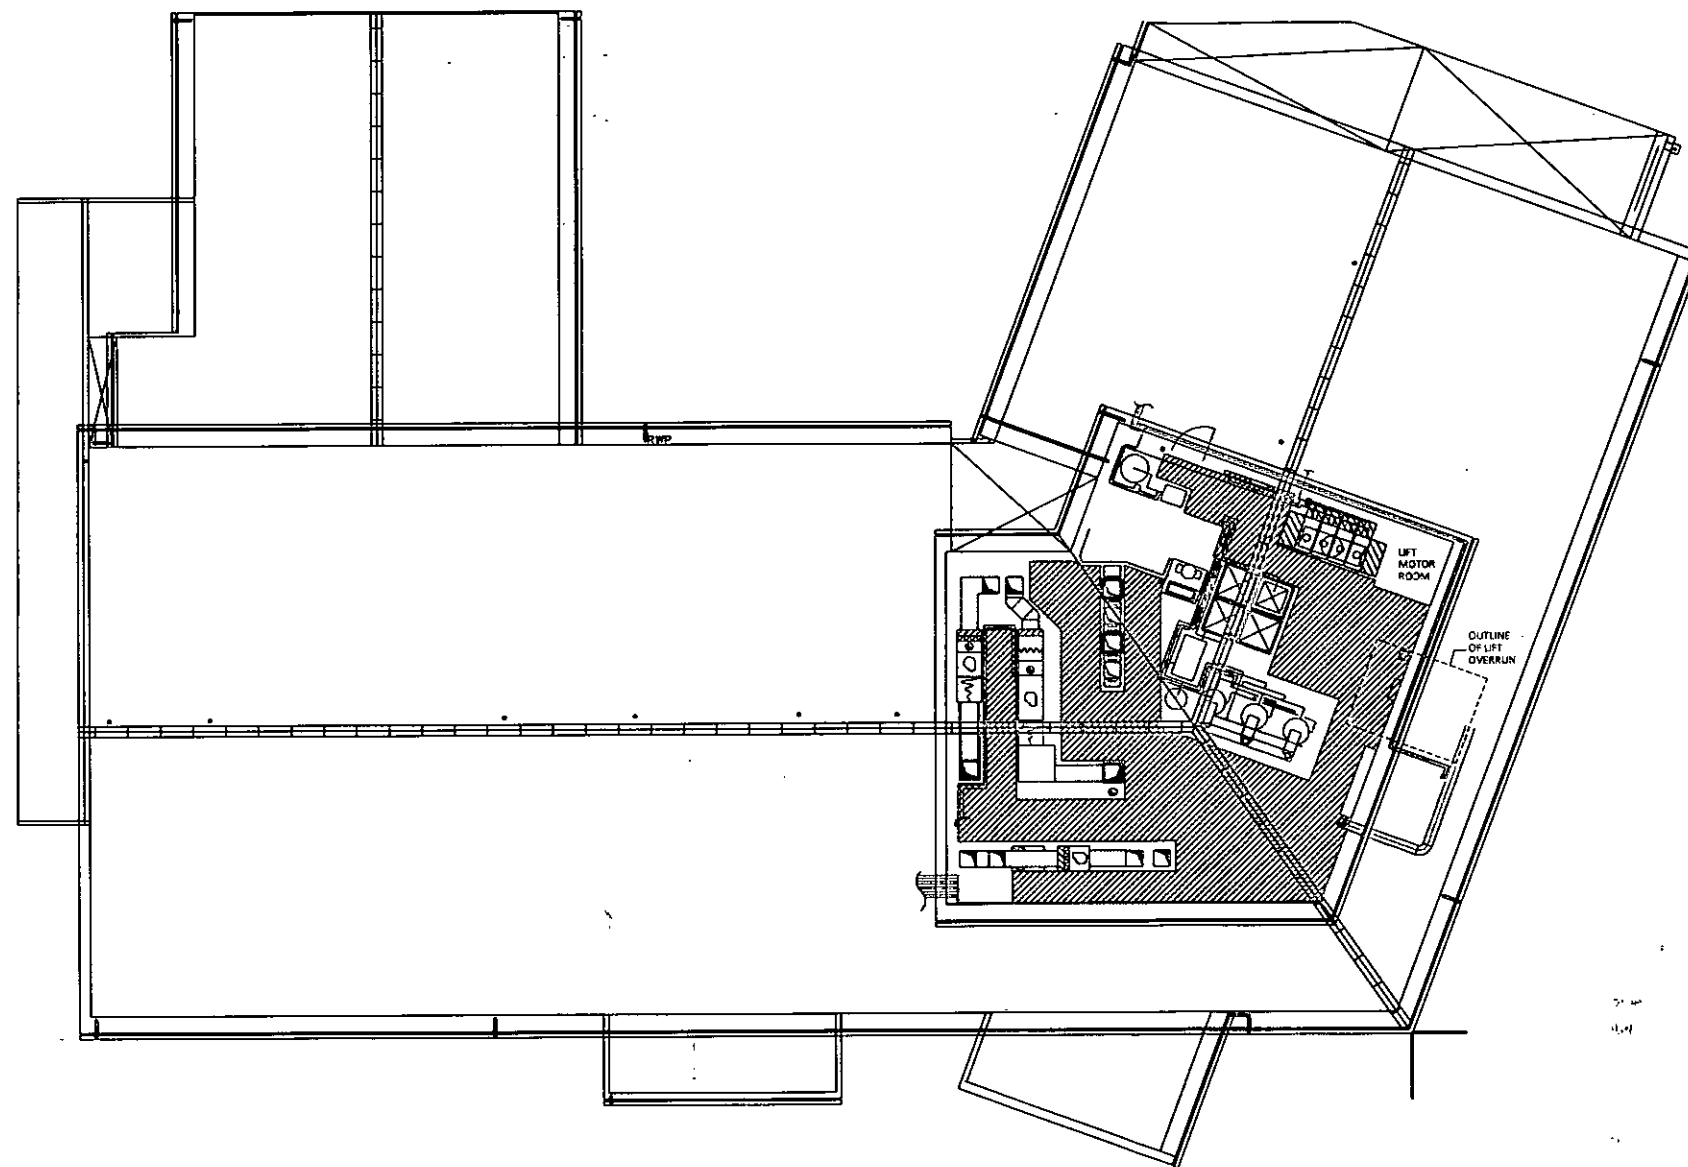

P203 Roof Floor Plan - PROPOSED
000 1:200

Rev	Date	Revised	Drawn	Checked
Issued for:				
PLANNING				
Project/Client:		Project No:		
Nursing Home		13039		
Russell Hotel		Draw No:		
Bognor		P203		
		Rev:		
Drawing:		Scale:		
Roof Plan		1:200 @A3		
Drawn By:		Date:		
LC		05.07.13		
Checked By:		Date:		
RM		05.07.13		



15 Glasshouse Studios, Fryern Court Road, Fordingbridge
Hampshire, SP6 1DX T: (01425) 655806/653639
© Brightspace architects Ltd. Construction report and/or design documents shall not be used in any
England or Wales - 17 Southway Rd, Bournemouth, Dorset, BH1 1AA, England Number 419888