




Note: All existing floor plans and elevations have been produced by 3rd party consultants and as such, Brightspace Architects cannot validate the accuracy of this information.

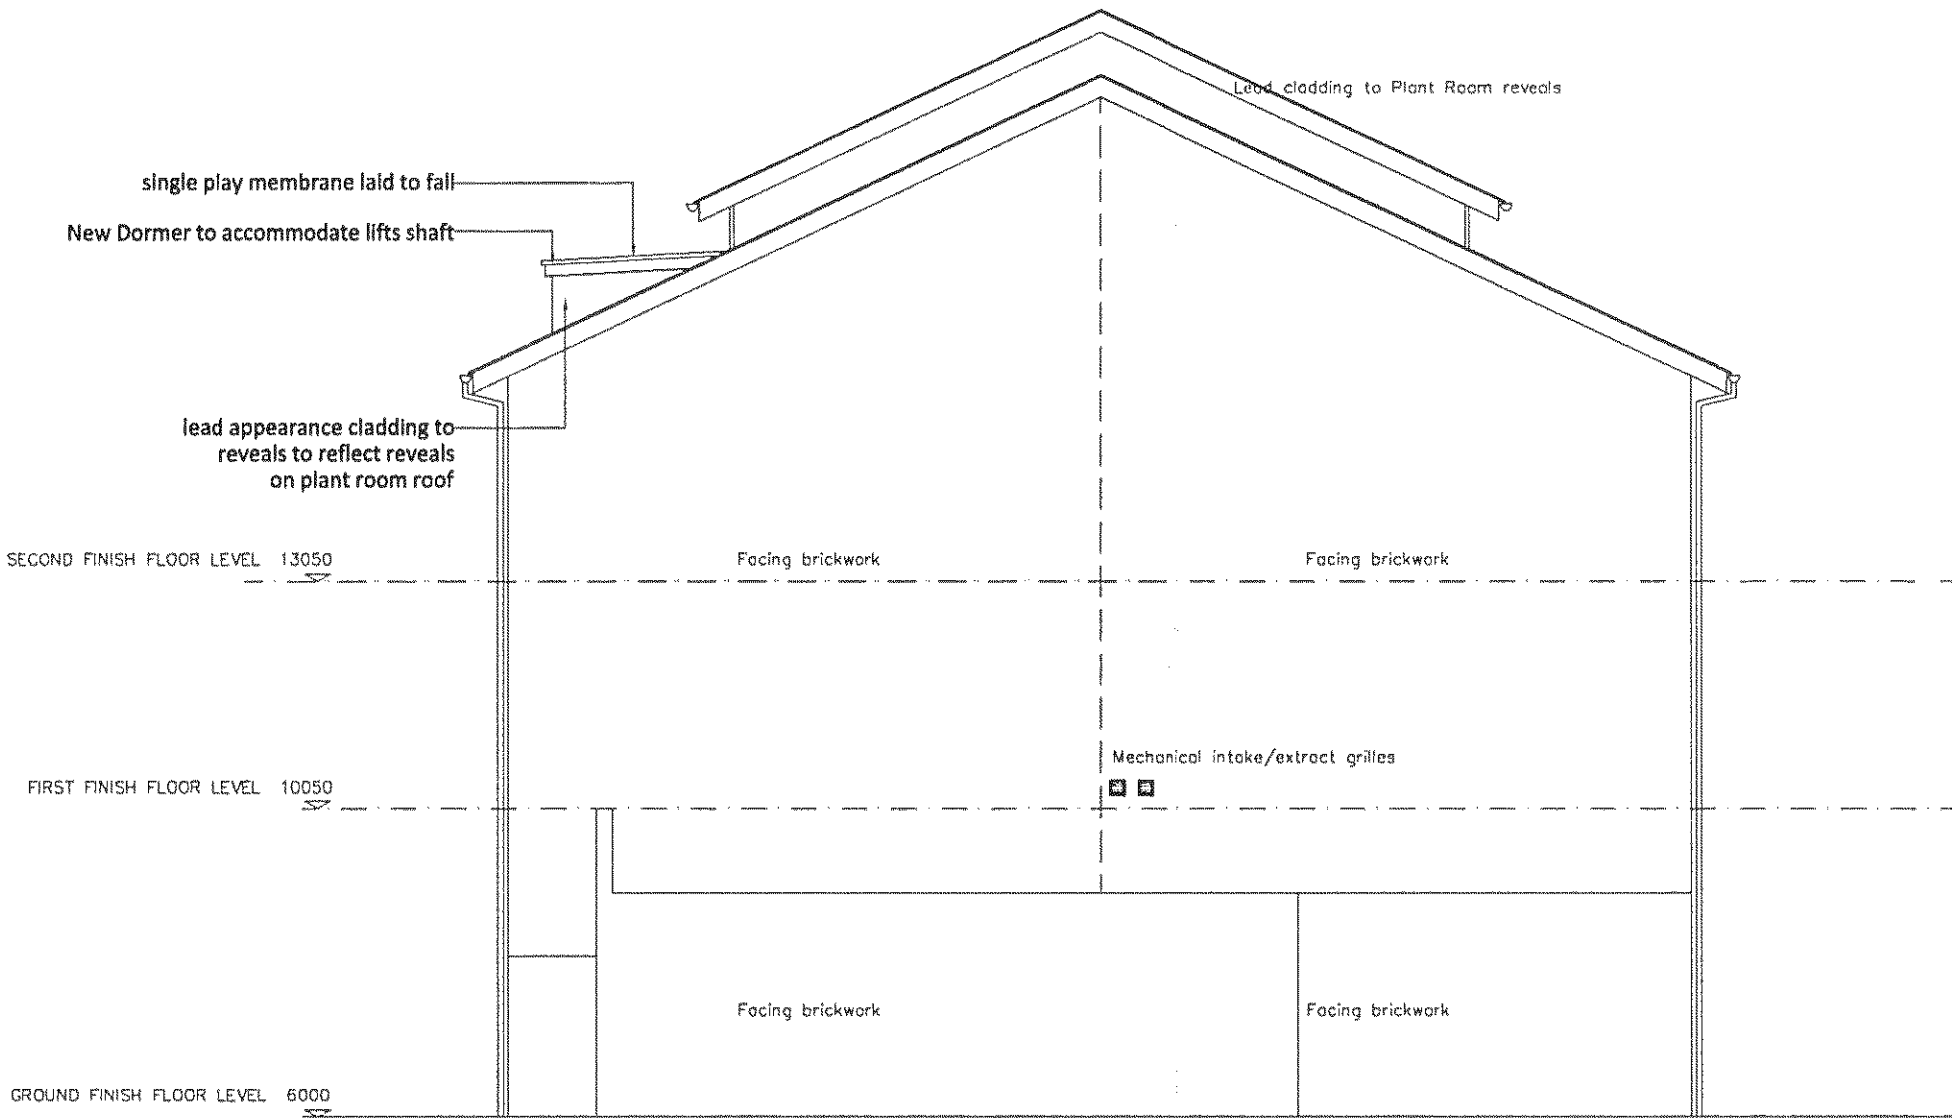

NORTH GABLE ELEVATION

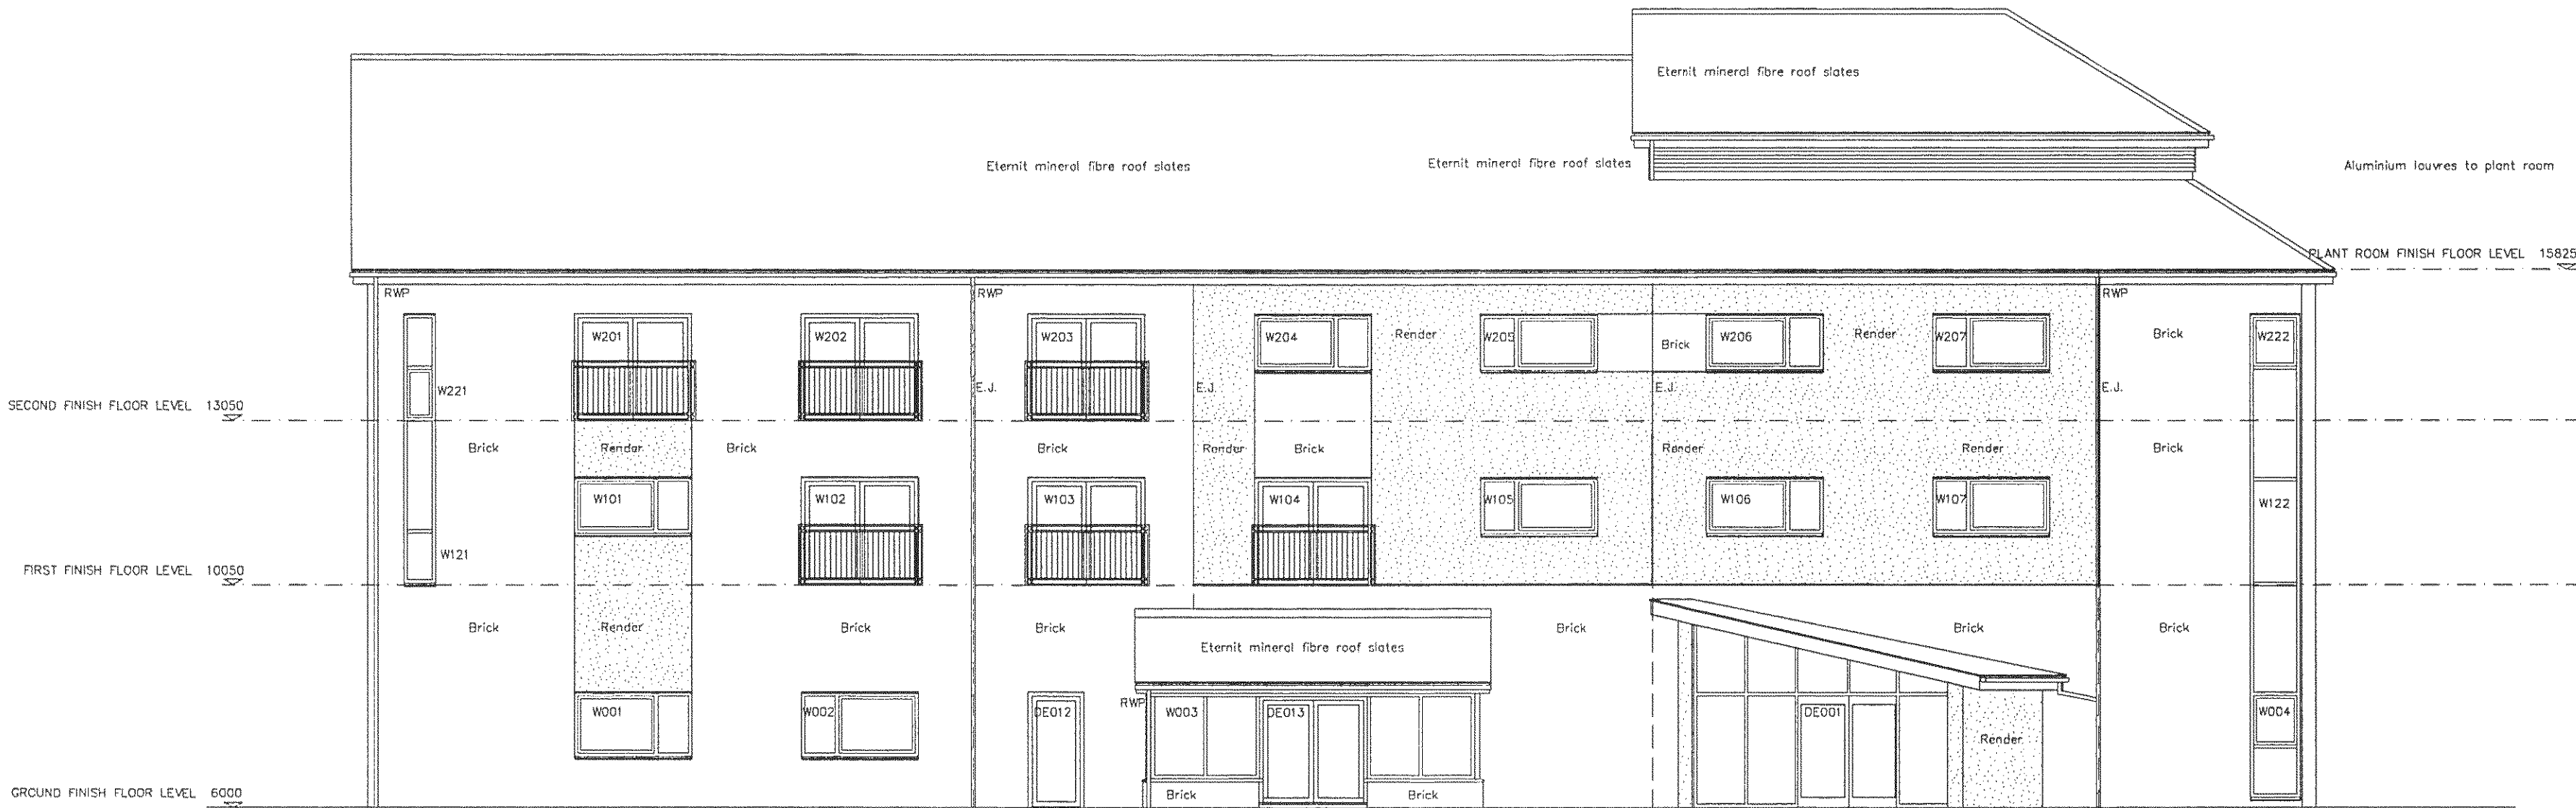

SOUTH ELEVATION

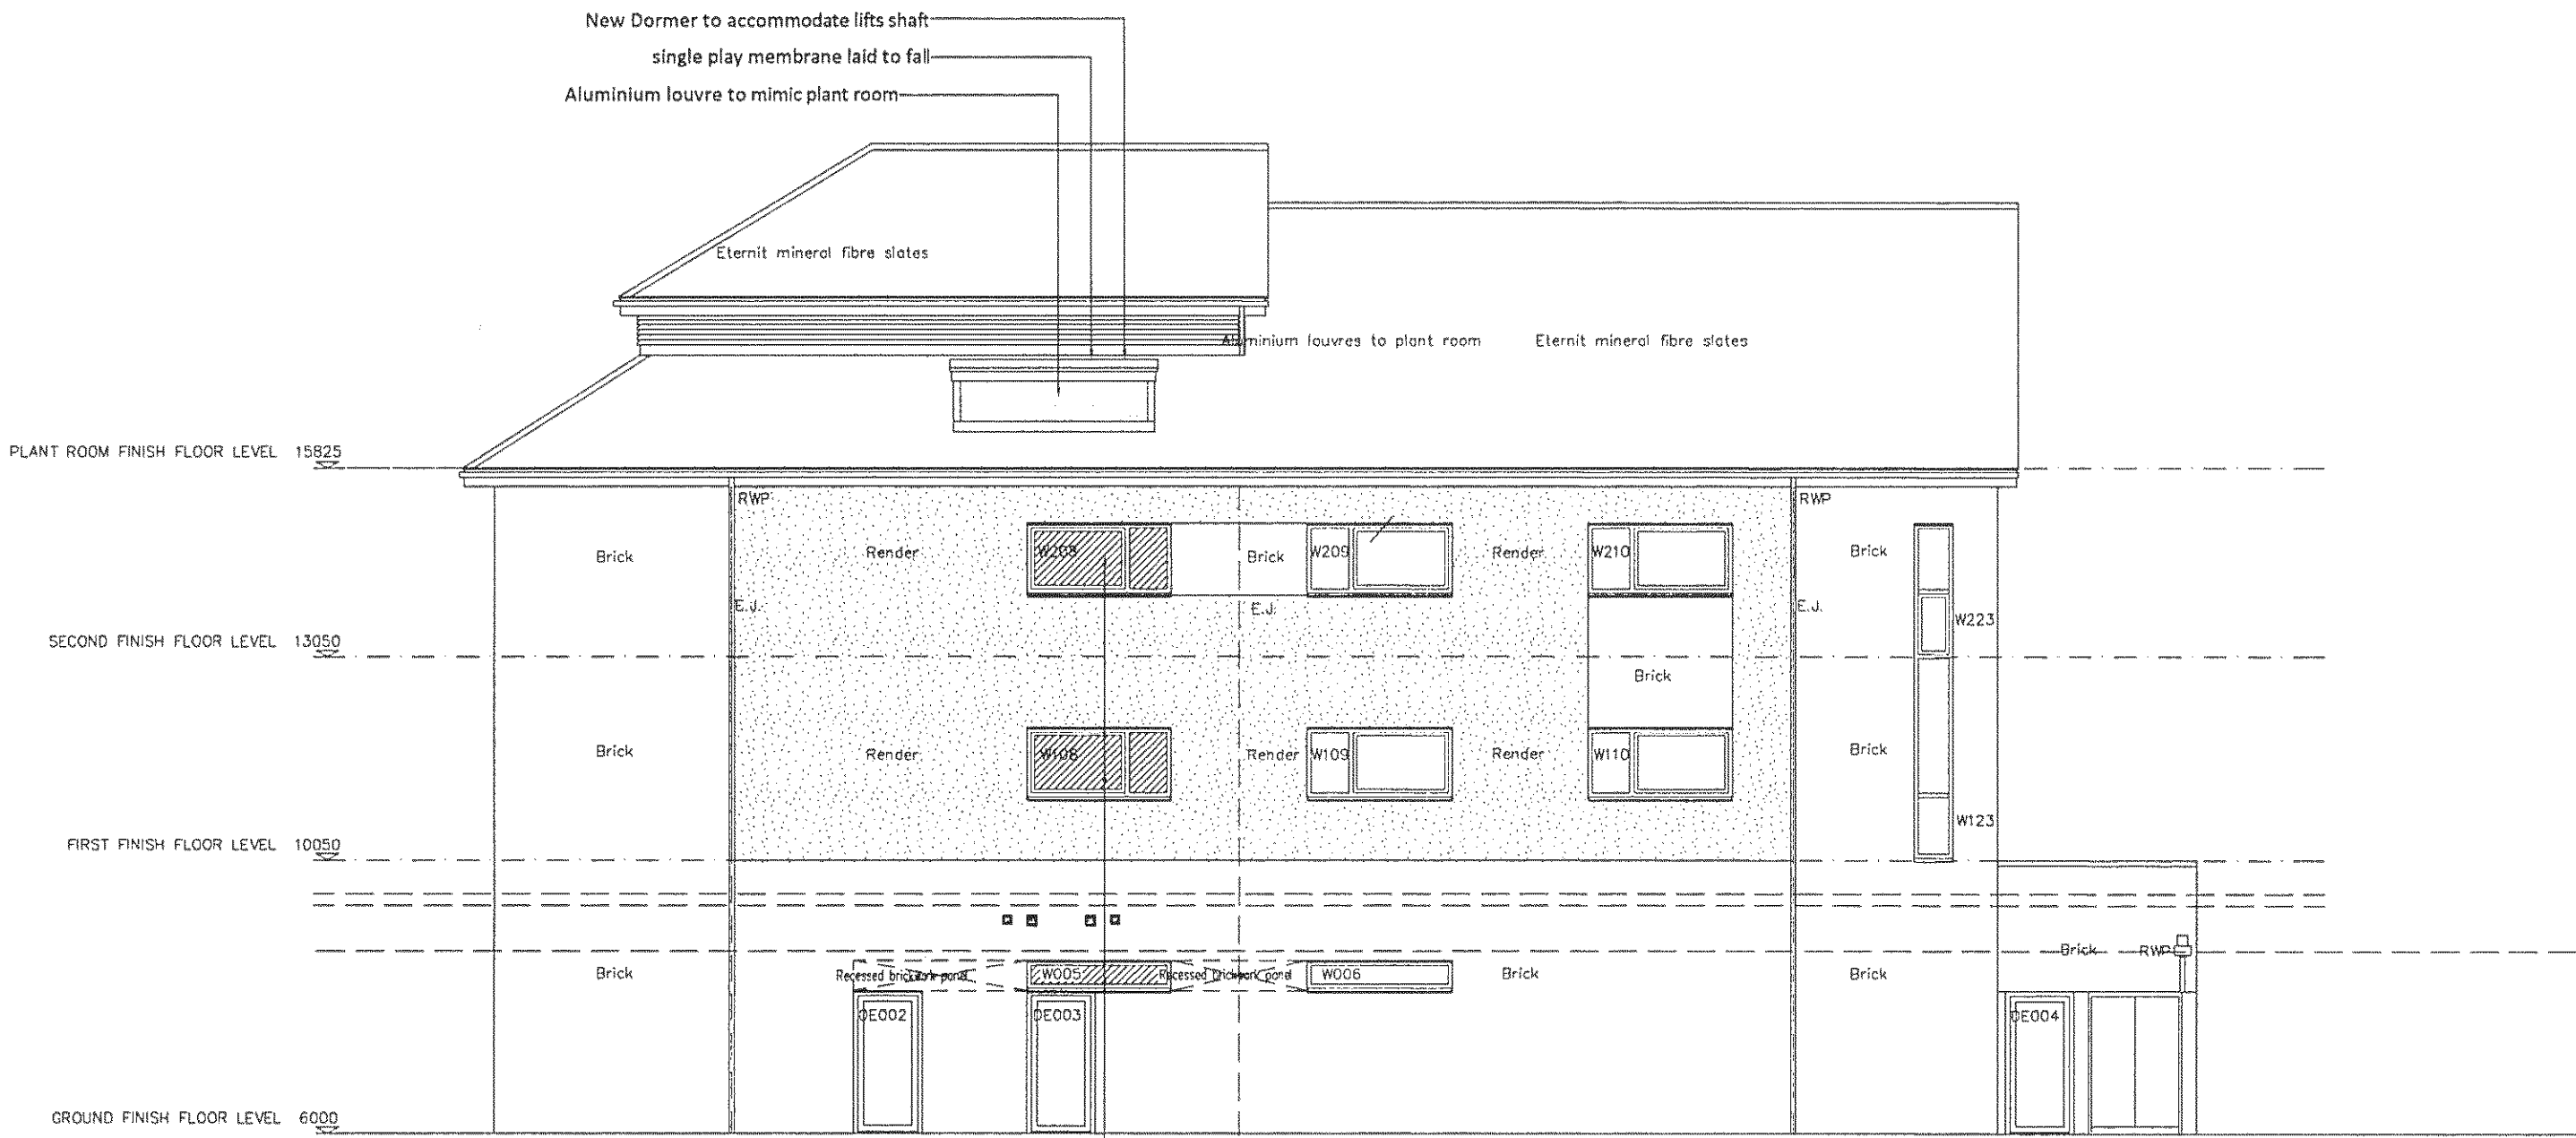

EAST ELEVATION

Rev.	Date	Details	Drawn	Checked
Issued for:				
PLANNING				
Project/Client:			Project No:	
Nursing Home			13039	
Russell Hotel			Dwg No:	
Bognor			P204	
			Rev:	
Drawing:			Scale:	
Elevations 1 of 2			1:100 @A1	
PROPOSED			Drawn By: Date:	
			SEM 18.09.13	
			Checked By: Date:	