


Note: All existing floor plans and elevations have been produced by 3rd party consultants and as such, Brightspace Architects cannot validate the accuracy of this information.

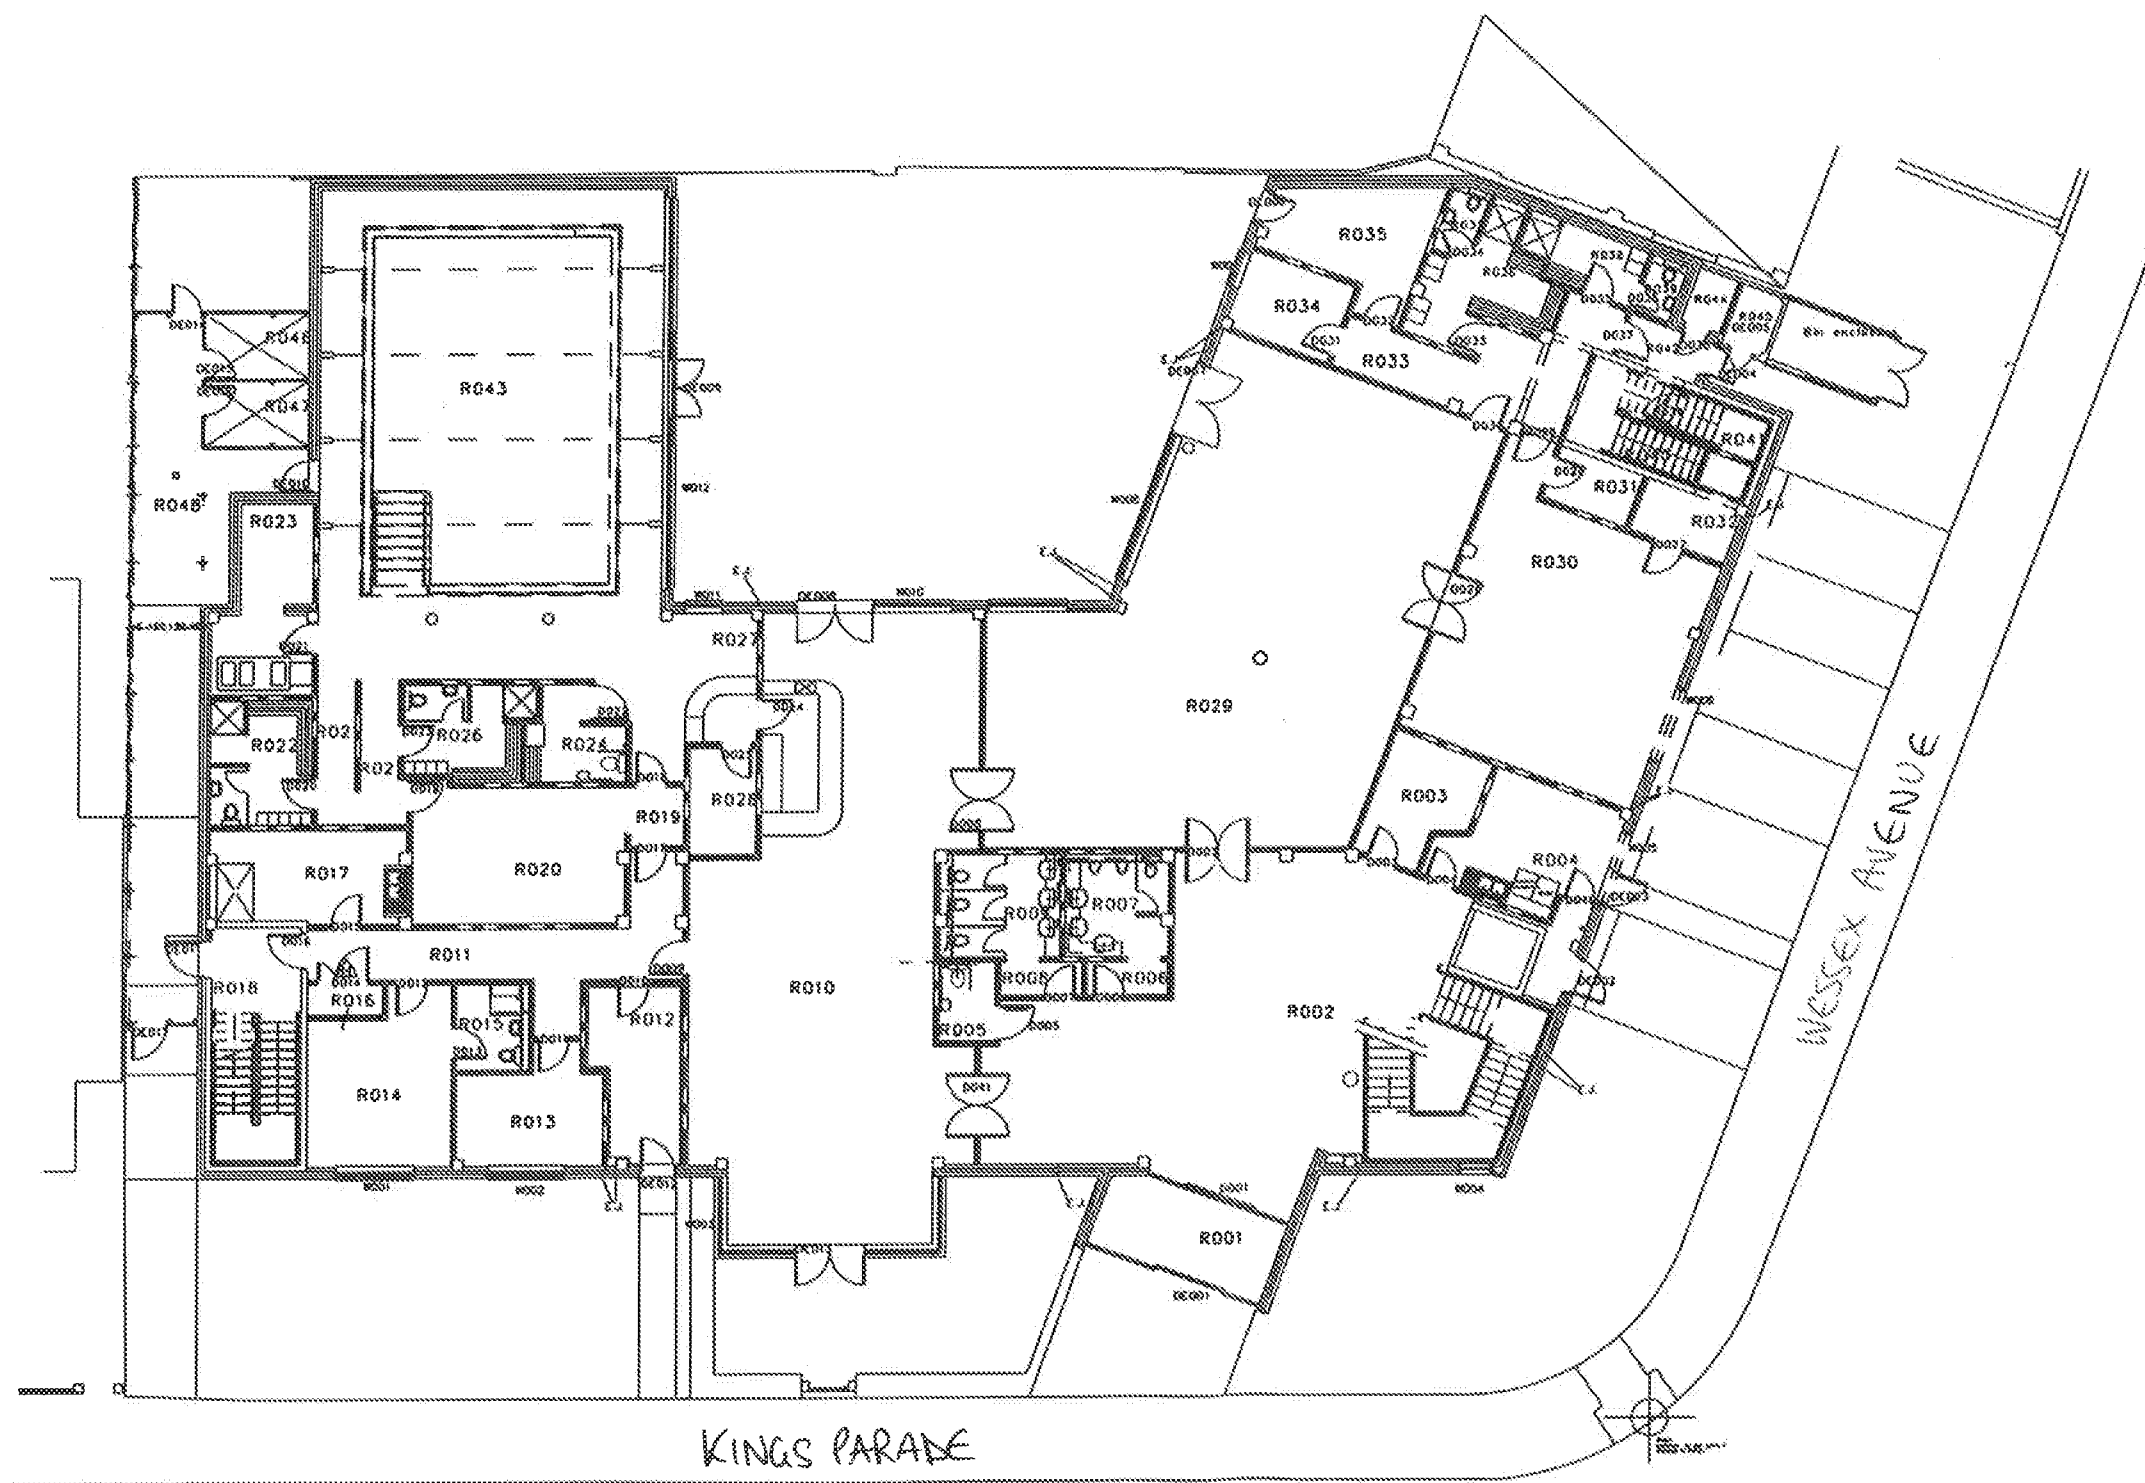

A - Altered to comply with

Project Name:	Project No:
Nursing Home	13039
Russell Hotel	100
Bognor	100
Drawing:	Scale:
Ground Floor Plan	1:200 @ A3
EXISTING	Drawn by:
	LC
	Date:
	05.07.13
	Checked by:
	BM
	Date:
	05.07.13


BrightSpace
architects

15 Glasshouse Studios, Fryern Court Road, Fordingbridge
Hampshire, SP6 1QK
T: (01425) 655806/655829

© BrightSpace Architects Ltd. All rights reserved. No part of this publication may be reproduced without prior written permission.

P100 Ground Floor Plan - EXISTING
1:100

Note: All existing floor plans and elevations have been produced by 3rd party consultants and as such, Brightspace Architects cannot validate the accuracy of this information.

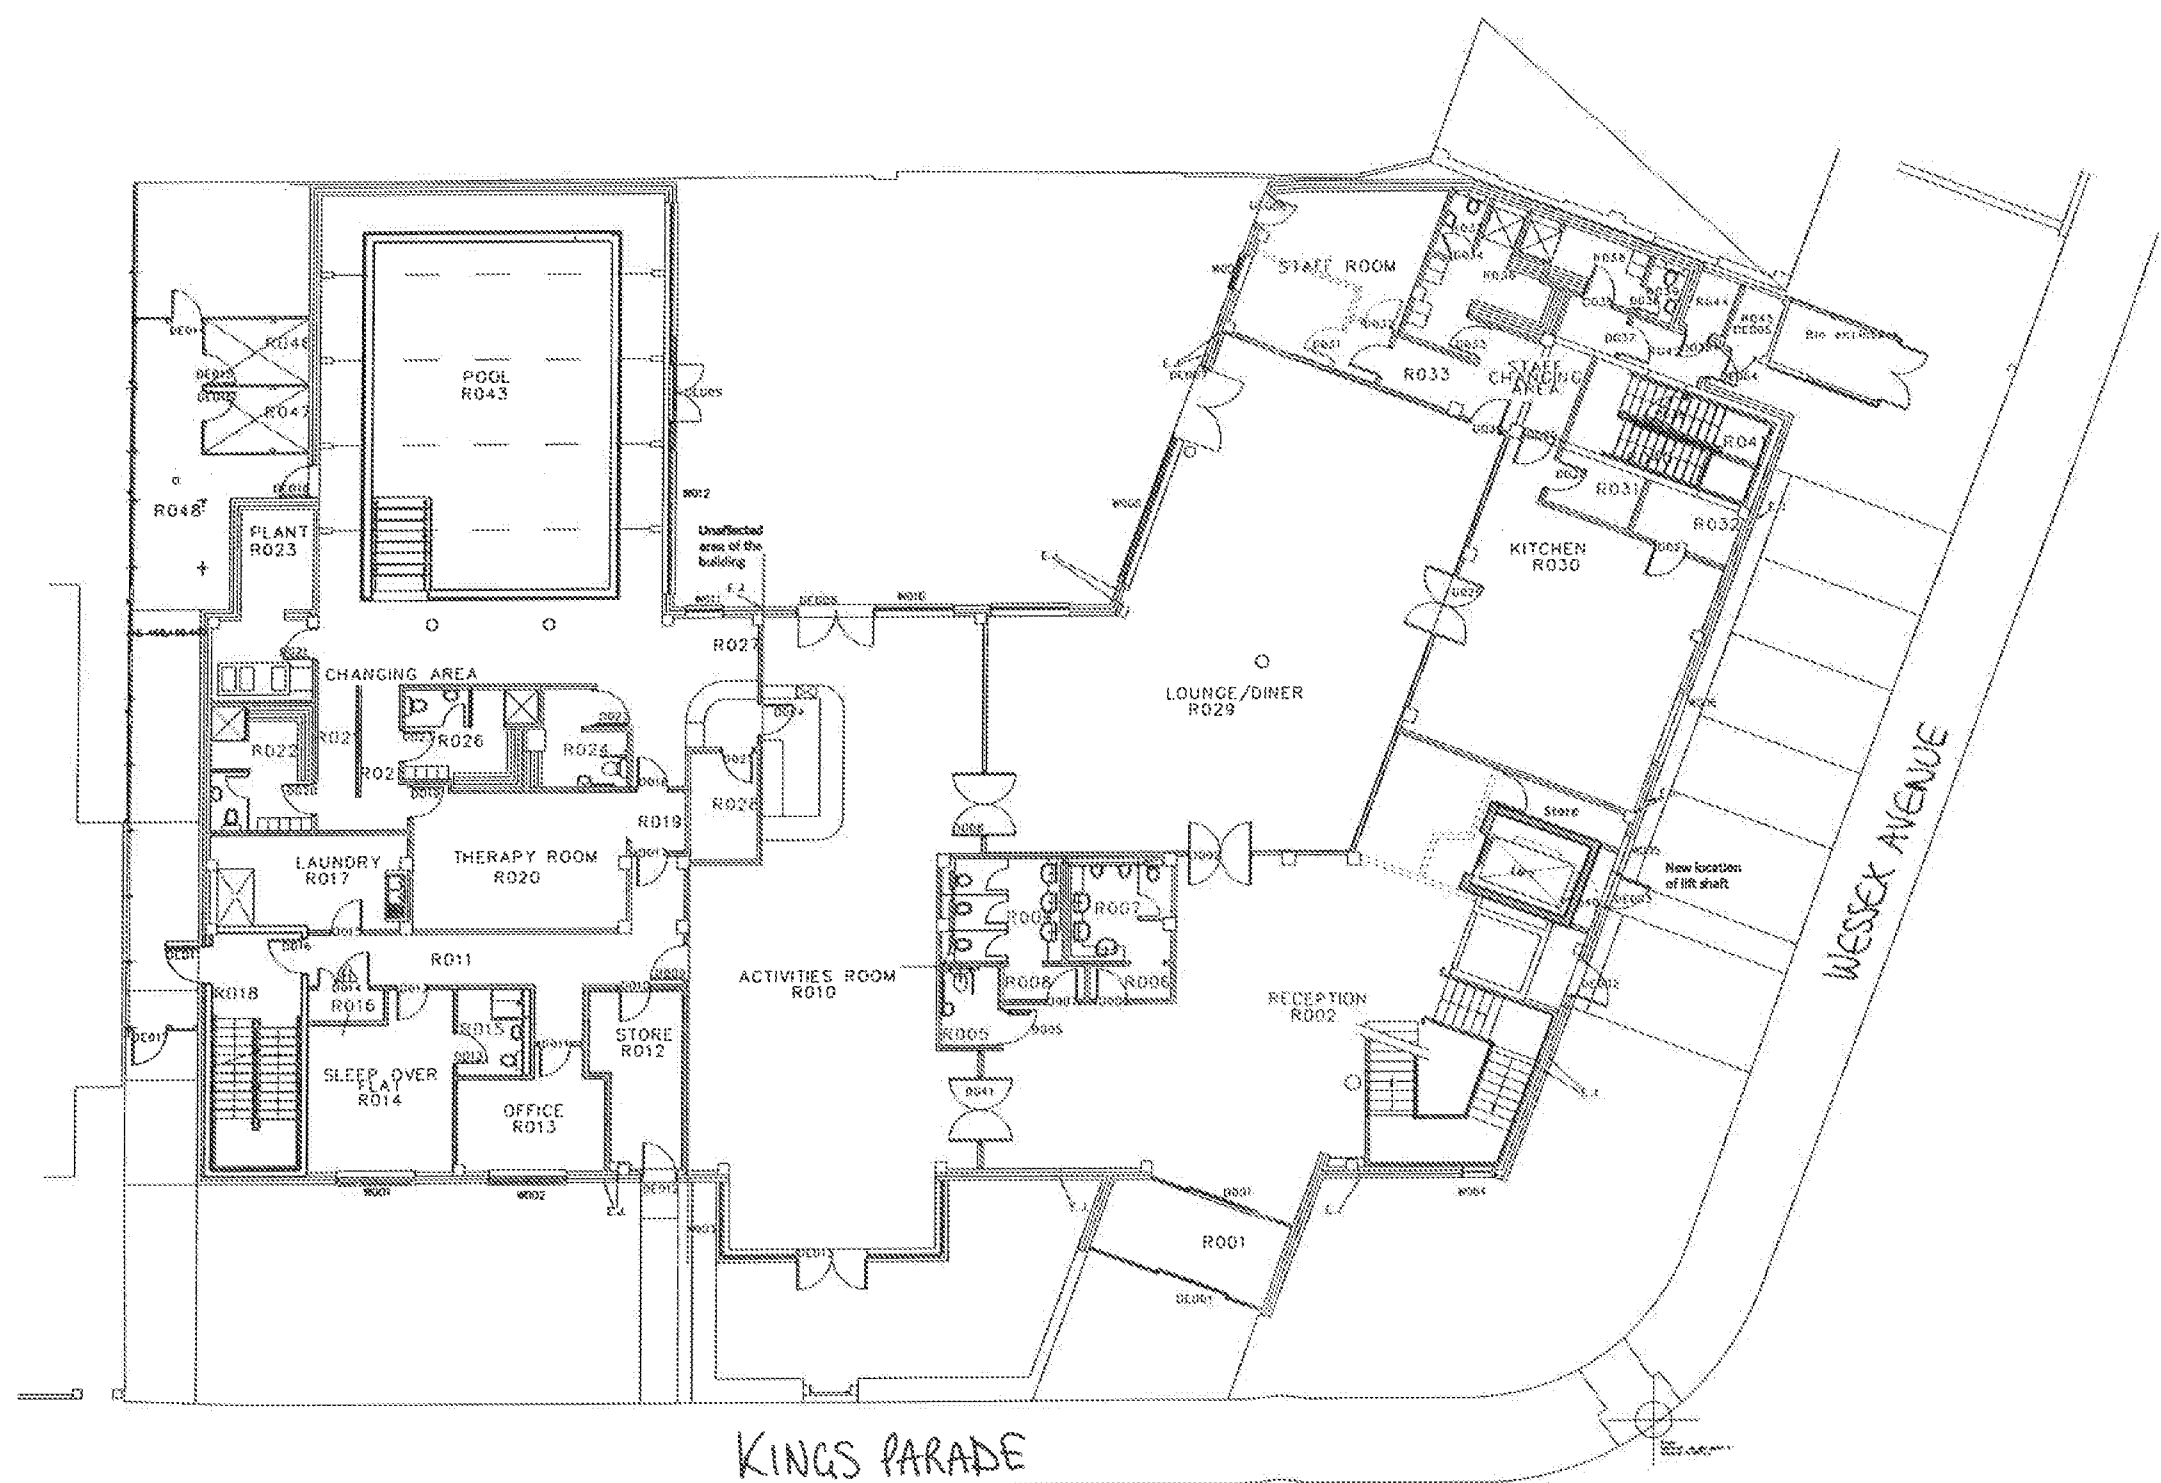

B - Amended to comply with

A 20.05.13 Room names added		RM
Rev	Rev	Rev
Revised by:		
PLANNING		
Project/Client:	Project No:	
Nursing Home	13039	
Russell Hotel	200	
Bognor	X B.	
Drawing:	Scale:	
Ground Floor Plan	1:200 @ A3	
PROPOSED	Drawn By:	Date:
BLOCK PLAN	LC	05.07.13
	Checked By:	Date:
	RM	05.07.13

P200 Ground Floor Plan - PROPOSED
000 1:200



15 Glenhouse Studios, Fryern Court Road, Fordingbridge
Hampshire, SP6 1QZ
T: (01423) 655806/655839