



PROPOSED

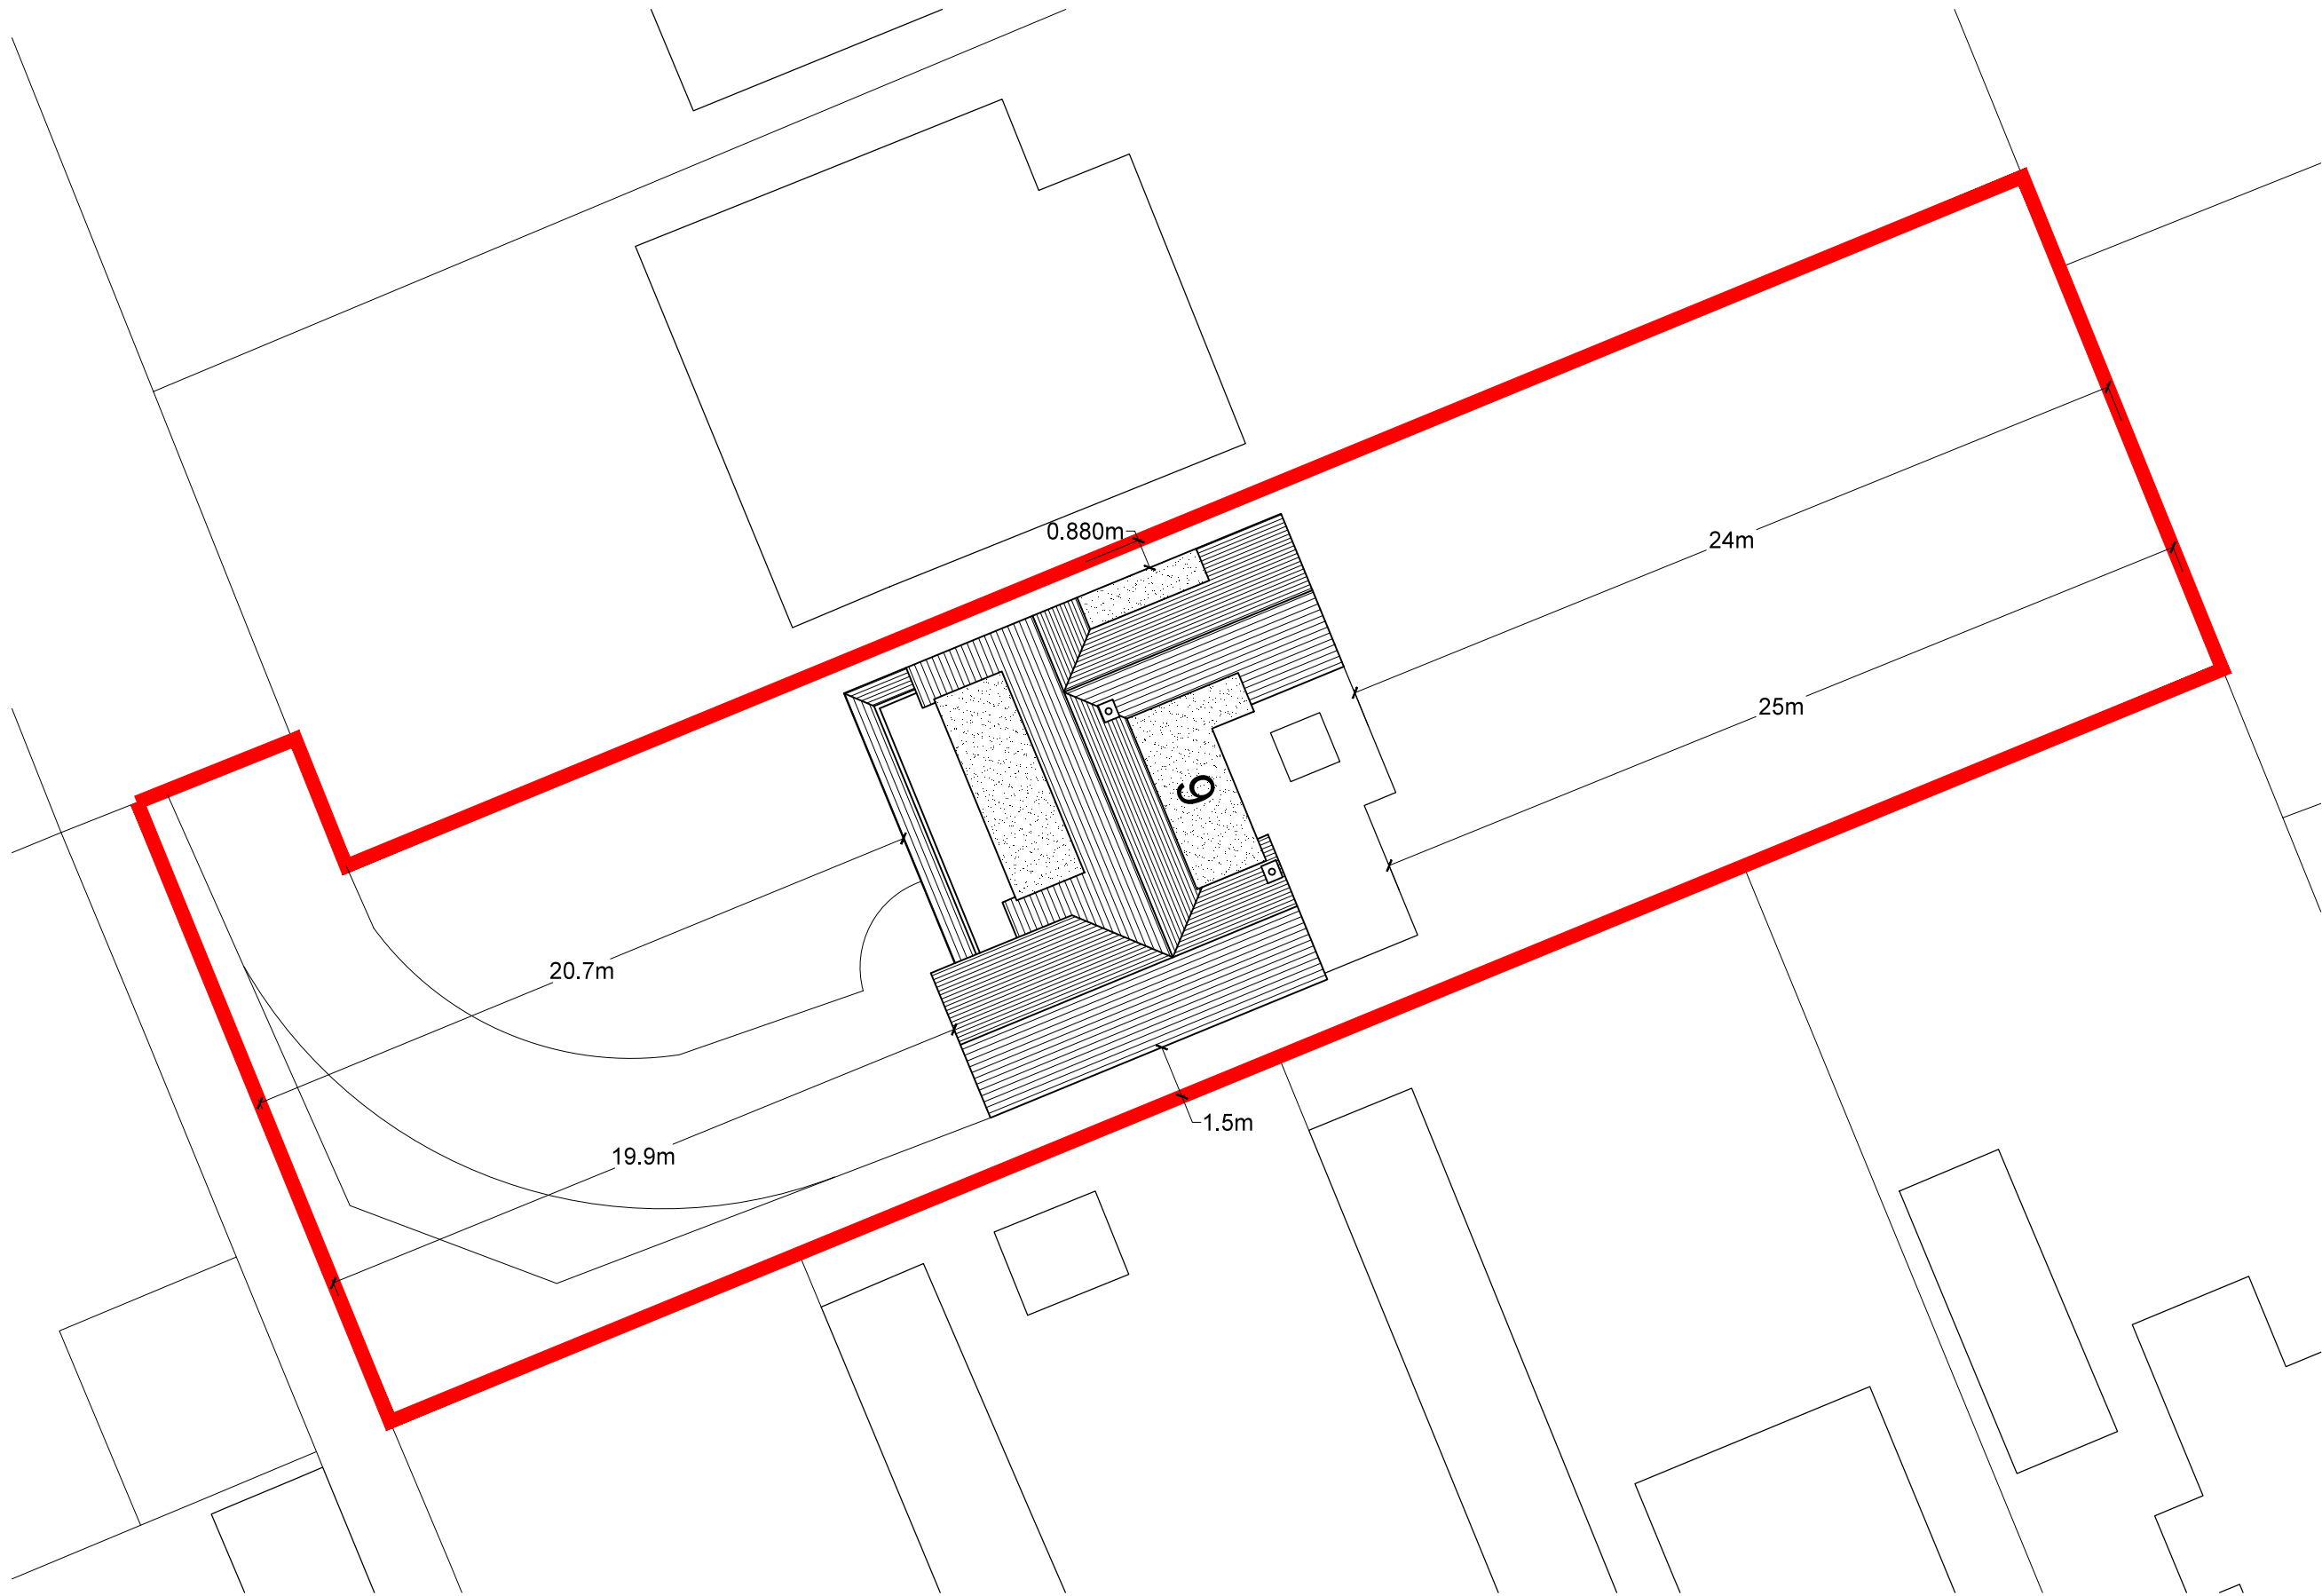

SITE PLAN + Dims
1:200 @ A3

©Crown Copyright. All rights reserved. Licence no. 100019980

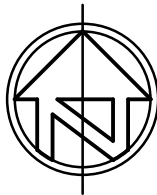

Rev.	Notes	Date
 JB ARCHITECTURE The Bricks, Manor Farm Barns Chichester, West Sussex, PO20 7PL T: 01243 785342 E: admin@jbarch.co.uk W: www.jbarch.co.uk		
Project 9 Meadow Way Aldwick Bay Estate PO21 4HG		
Drawing Site Plan + Dims Proposed		
Drawn By NSE		Scale as shown
Date Nov 2019		Revision
Drawing No. 10175 - DPA - 07		