




EXISTING

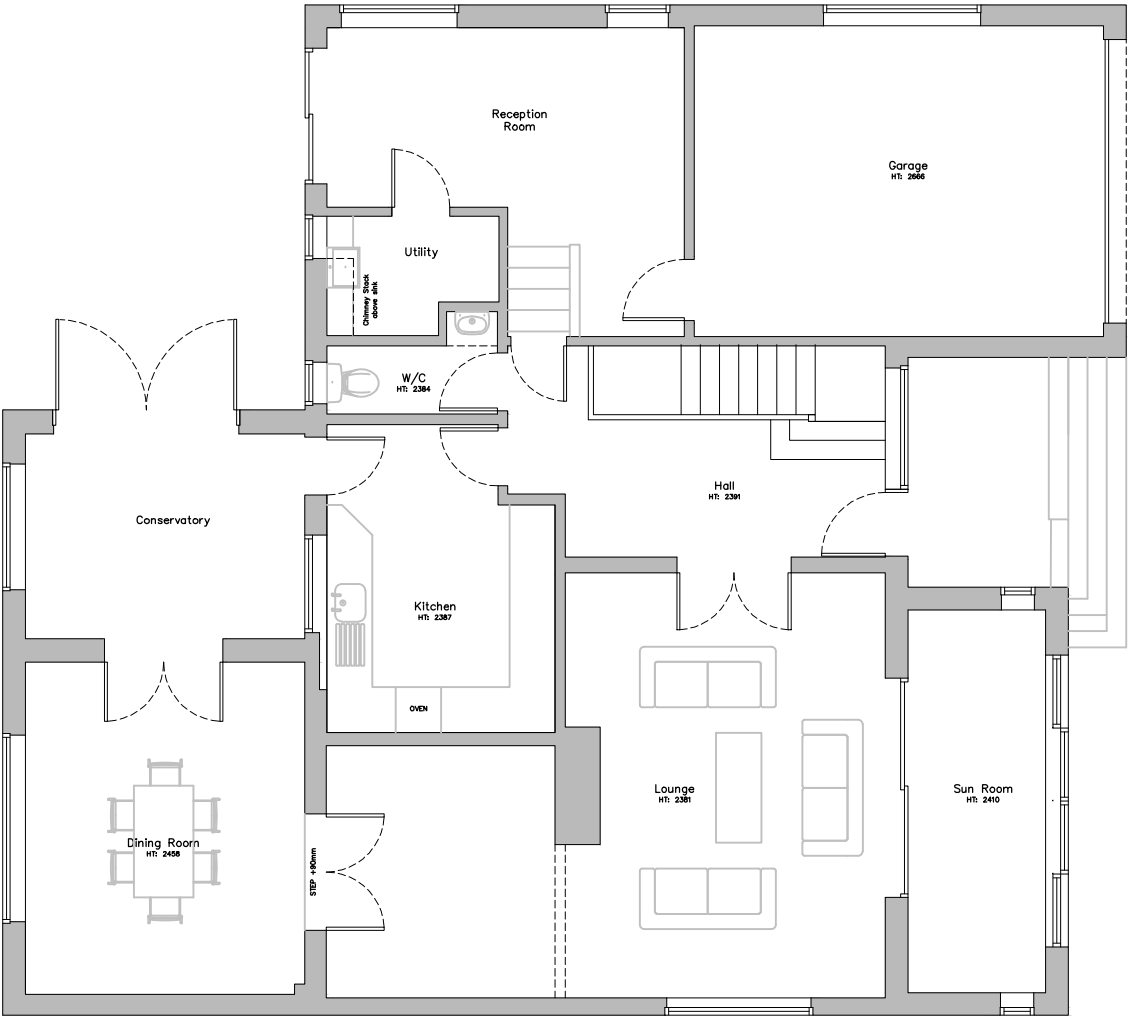

GROUND FLOOR PLAN 1:100 @ A3

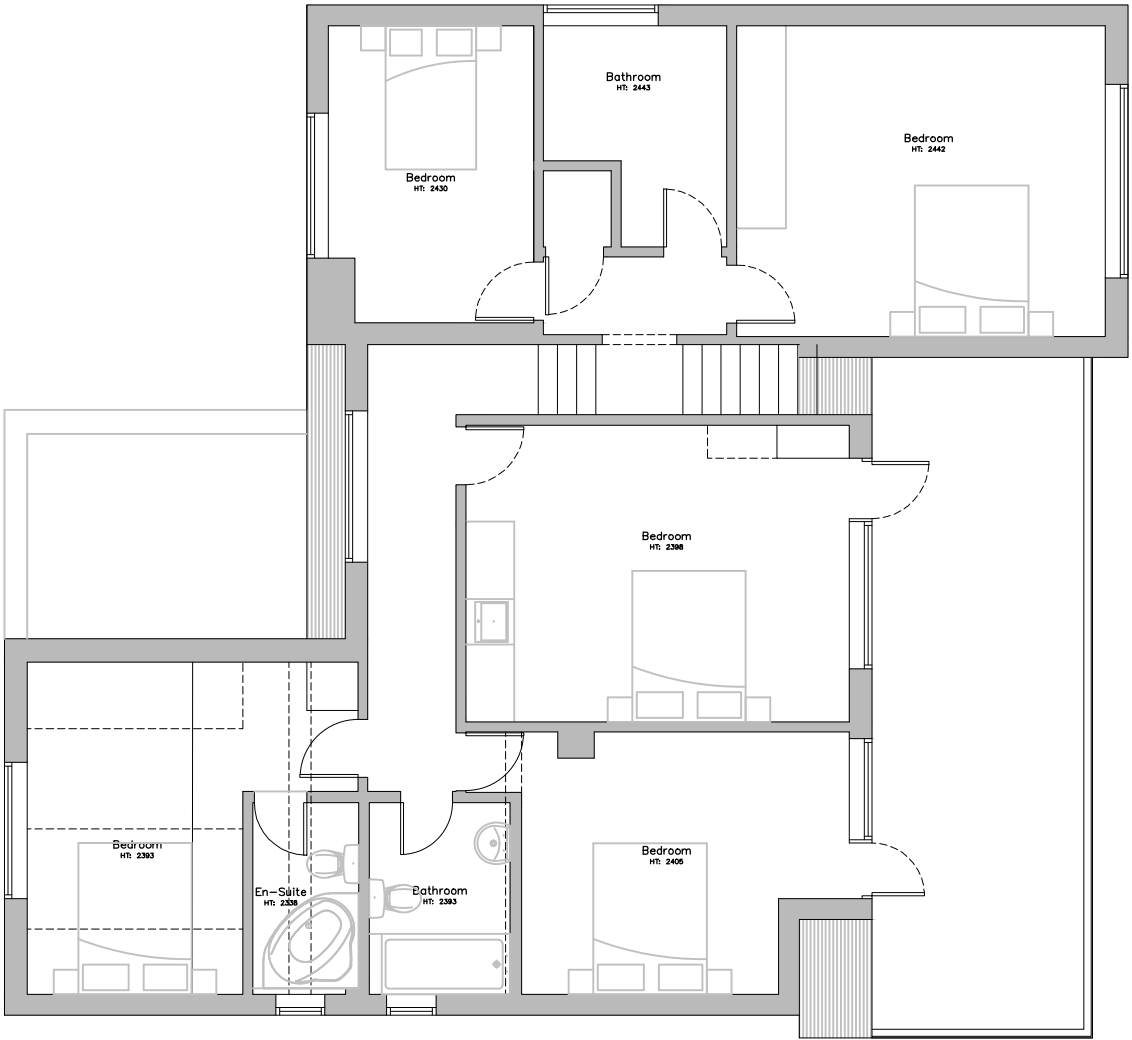

FIRST FLOOR PLAN 1:100 @ A3

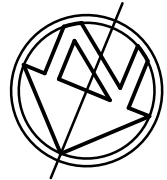

© jbarchitecture, all rights reserved.
Use figured dimensions only.
All dimensions are to be checked on site before
any work is carried out. Please contact the
Architect immediately regarding any
discrepancies discovered on site.

Rev.	Notes	Date
 JB ARCHITECTURE The Bricks, Manor Farm Barns Chichester, West Sussex, PO20 7PL T: 01243 785342 E: admin@jbarch.co.uk W: www.jbarch.co.uk		
Project 9 Meadow Way Aldwick Bay Estate PO21 4HG		
Drawing Existing Ground & First Floor Plan		
Drawn By NSE	Scale as shown	
Date Nov 2019	Revision	
Drawing No. 10175 - DPA - 03		

