



EXISTING

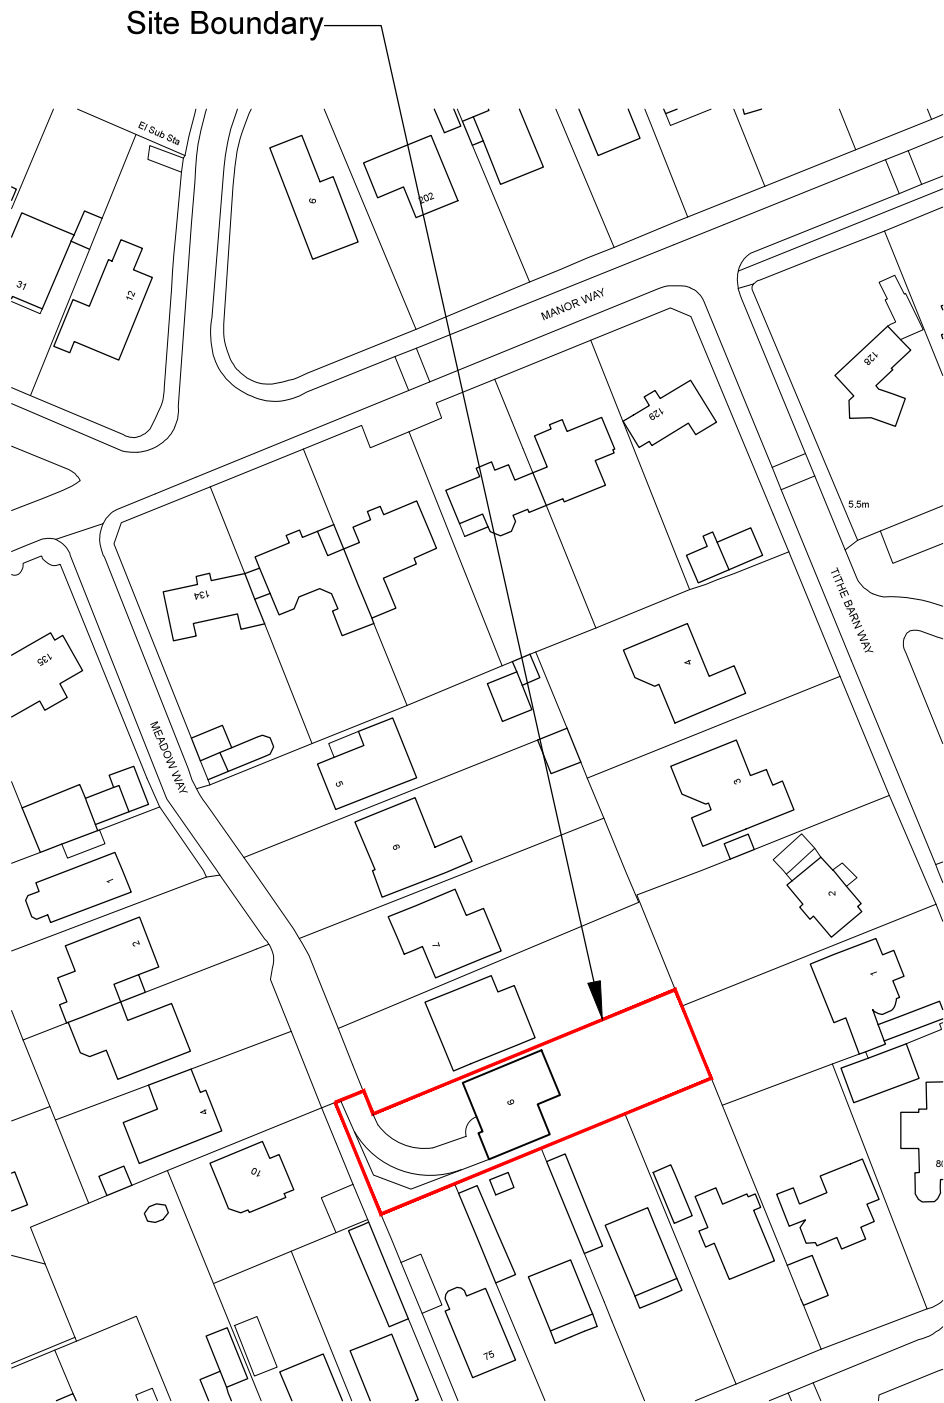

LOCATION PLAN
1:1250 @ A3



SITE PLAN
1:500 @ A3

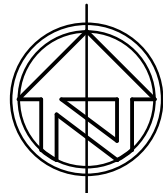

Rev.	Notes	Date
 JB ARCHITECTURE The Bricks, Manor Farm Barns Chichester, West Sussex, PO20 7PL T: 01243 785342 E: admin@jbarch.co.uk W: www.jbarch.co.uk		
Project 9 Meadow Way Aldwick Bay Estate PO21 4HG		
Drawing Location & Site Plan Existing		
Drawn By NSE		Scale as shown
Date Nov 2019		Revision
Drawing No. 10175 - DPA - 01		

