
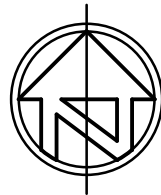


PROPOSED

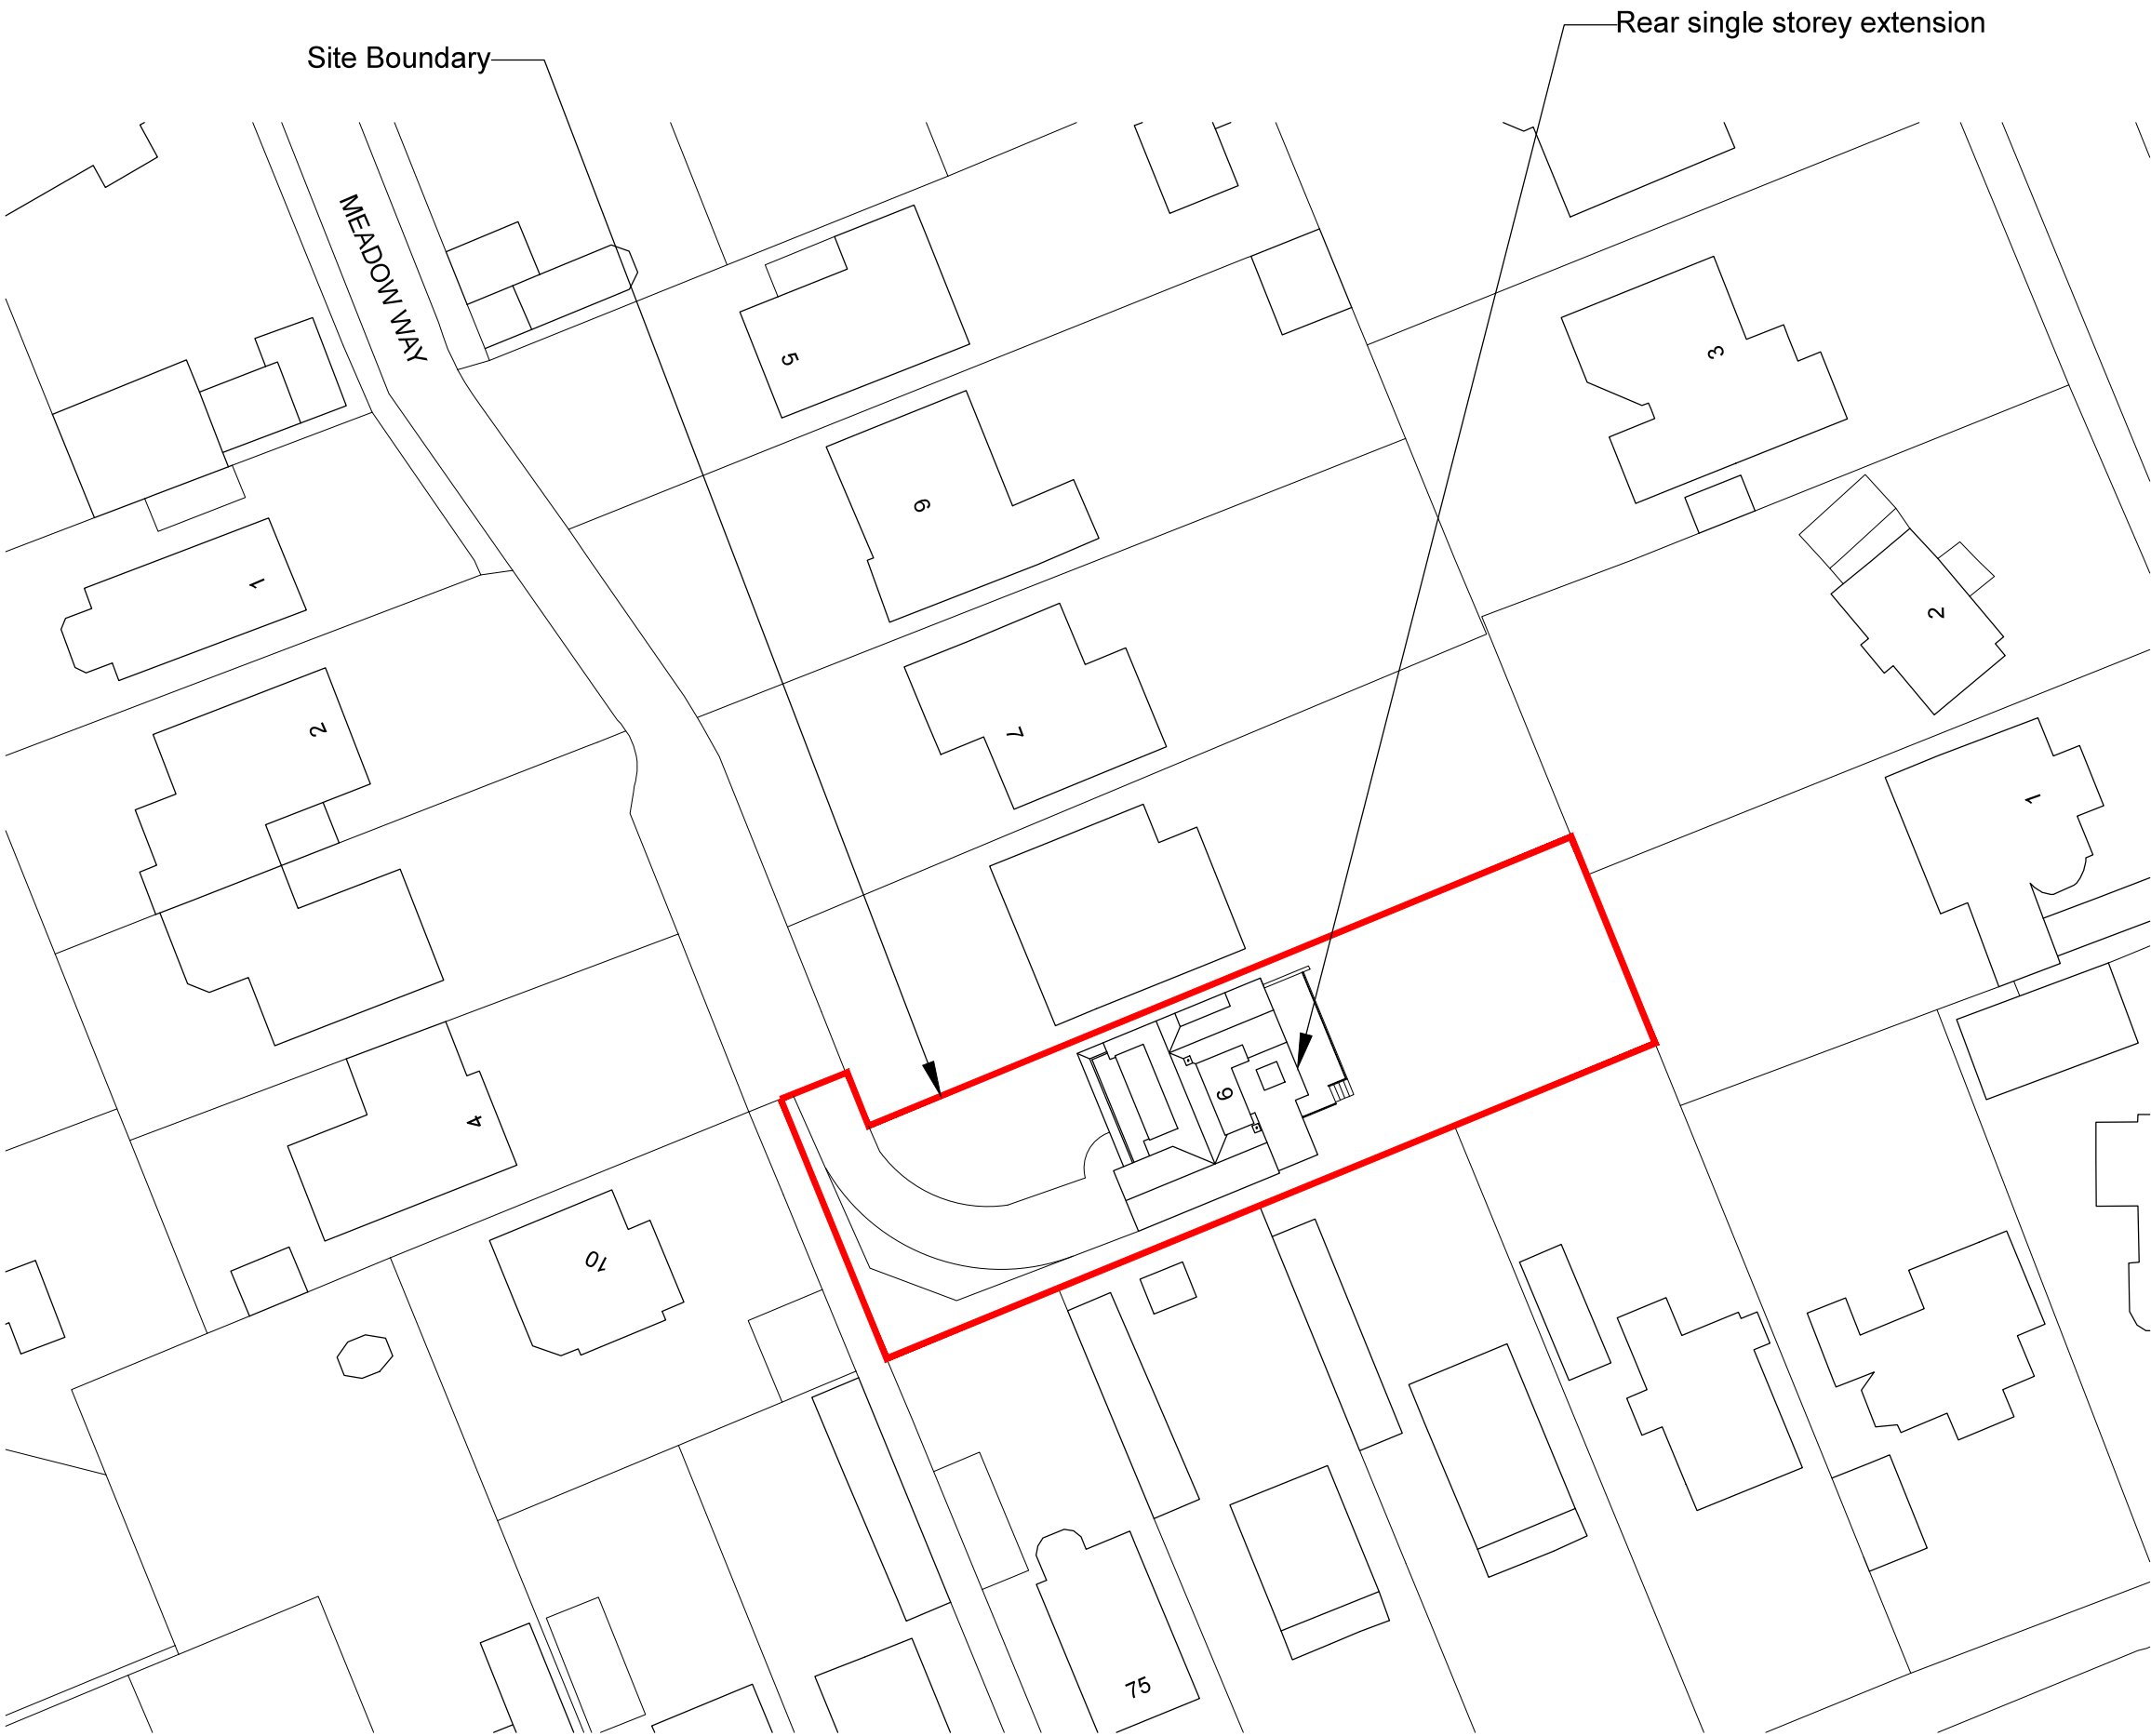

A	Decking shown	27.01.20
Rev.	Notes	Date
 JB ARCHITECTURE The Bricks, Manor Farm Barns Chichester, West Sussex, PO20 7PL T: 01243 785342 E: admin@jbarch.co.uk W: www.jbarch.co.uk		
Project 9 Meadow Way Aldwick Bay Estate PO21 4HG		
Drawing Site Plan Proposed		
Drawn By NSE		Scale as shown
Date Nov 2019		Revision A
Drawing No. 10175 - DPA - 02		

SITE PLAN
1:500 @ A3

©Crown Copyright. All rights reserved. Licence no. 100019980

