


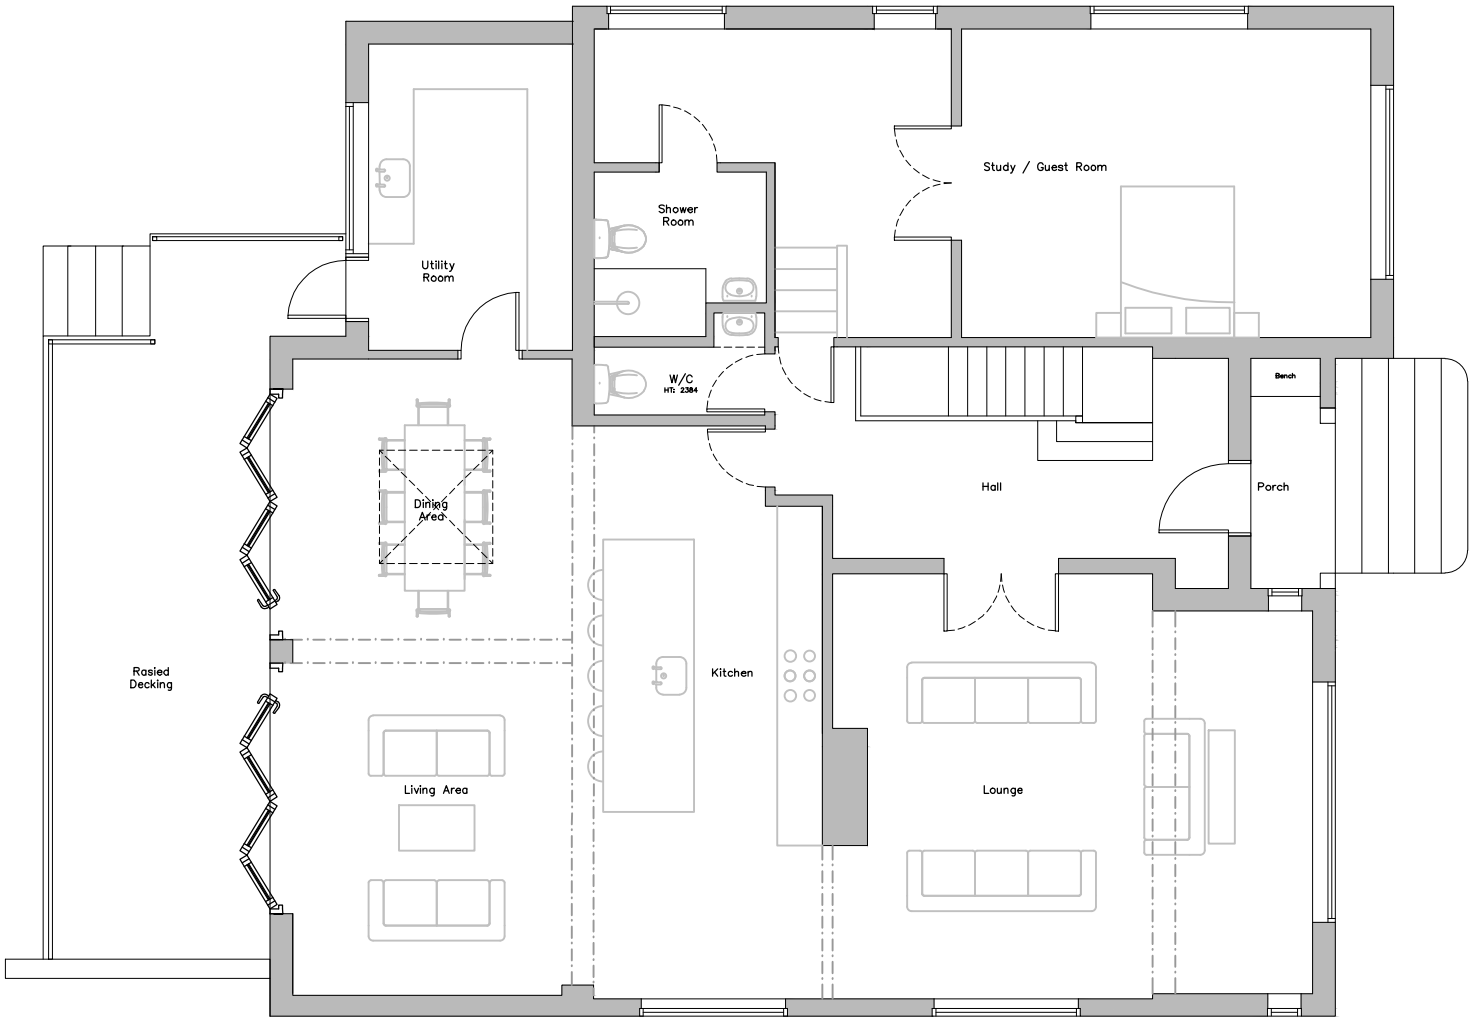

GROUND FLOOR PLAN 1:100 @ A3



© jbarchitecture, all rights reserved.  
Use figured dimensions only.  
All dimensions are to be checked on site before  
any work is carried out. Please contact the  
Architect immediately regarding any  
discrepancies discovered on site.

|   |       |                   |
|---|-------|-------------------|
|   |       |                   |
| Rev.   | Notes | Date              |
| <div><br/><b>JB ARCHITECTURE</b><br/>The Bricks, Manor Farm Barns<br/>Chichester, West Sussex,<br/>PO20 7PL<br/><br/>T: 01243 785342<br/>E: admin@jbarch.co.uk<br/>W: www.jbarch.co.uk</div> |       |                   |
| Project<br>9 Meadow Way<br>Aldwick Bay Estate<br>PO21 4HG   |       |                   |
| Drawing<br>Proposed<br>Ground Floor Plan + Decking   |       |                   |
| Drawn By<br>NSE   |       | Scale<br>as shown |
| Date<br>Nov 2019   |       | Revision          |
| Drawing No.<br>10175 - DPA - 10   |       |                   |

