


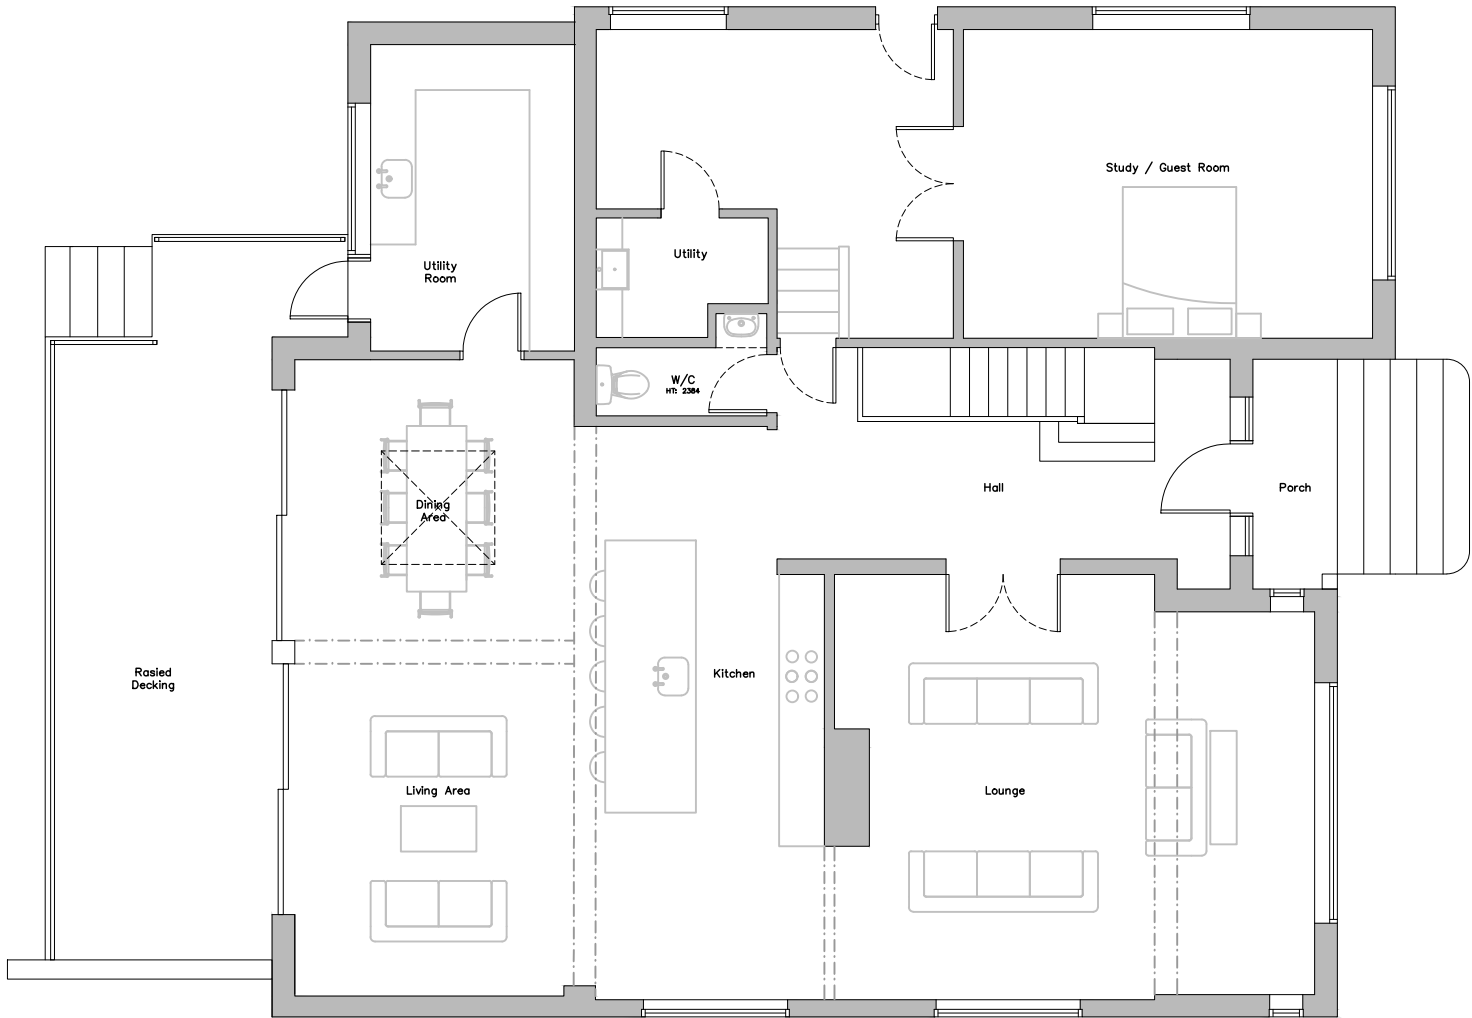

GROUND FLOOR PLAN 1:100 @ A3



© jbarchitecture, all rights reserved.
Use figured dimensions only.
All dimensions are to be checked on site before
any work is carried out. Please contact the
Architect immediately regarding any
discrepancies discovered on site.

A	Revised	02.02.22
Rev.	Notes	Date
 JB ARCHITECTURE The Bricks, Manor Farm Barns Chichester, West Sussex, PO20 7PL T: 01243 785342 E: admin@jbarch.co.uk W: www.jbarch.co.uk		
Project 9 Meadow Way Aldwick Bay Estate PO21 4HG		
Drawing Proposed Ground Floor Plan + Decking		
Drawn By NSE		Scale as shown
Date Nov 2019		Revision A
Drawing No. 10175 - DPA - 10		

