

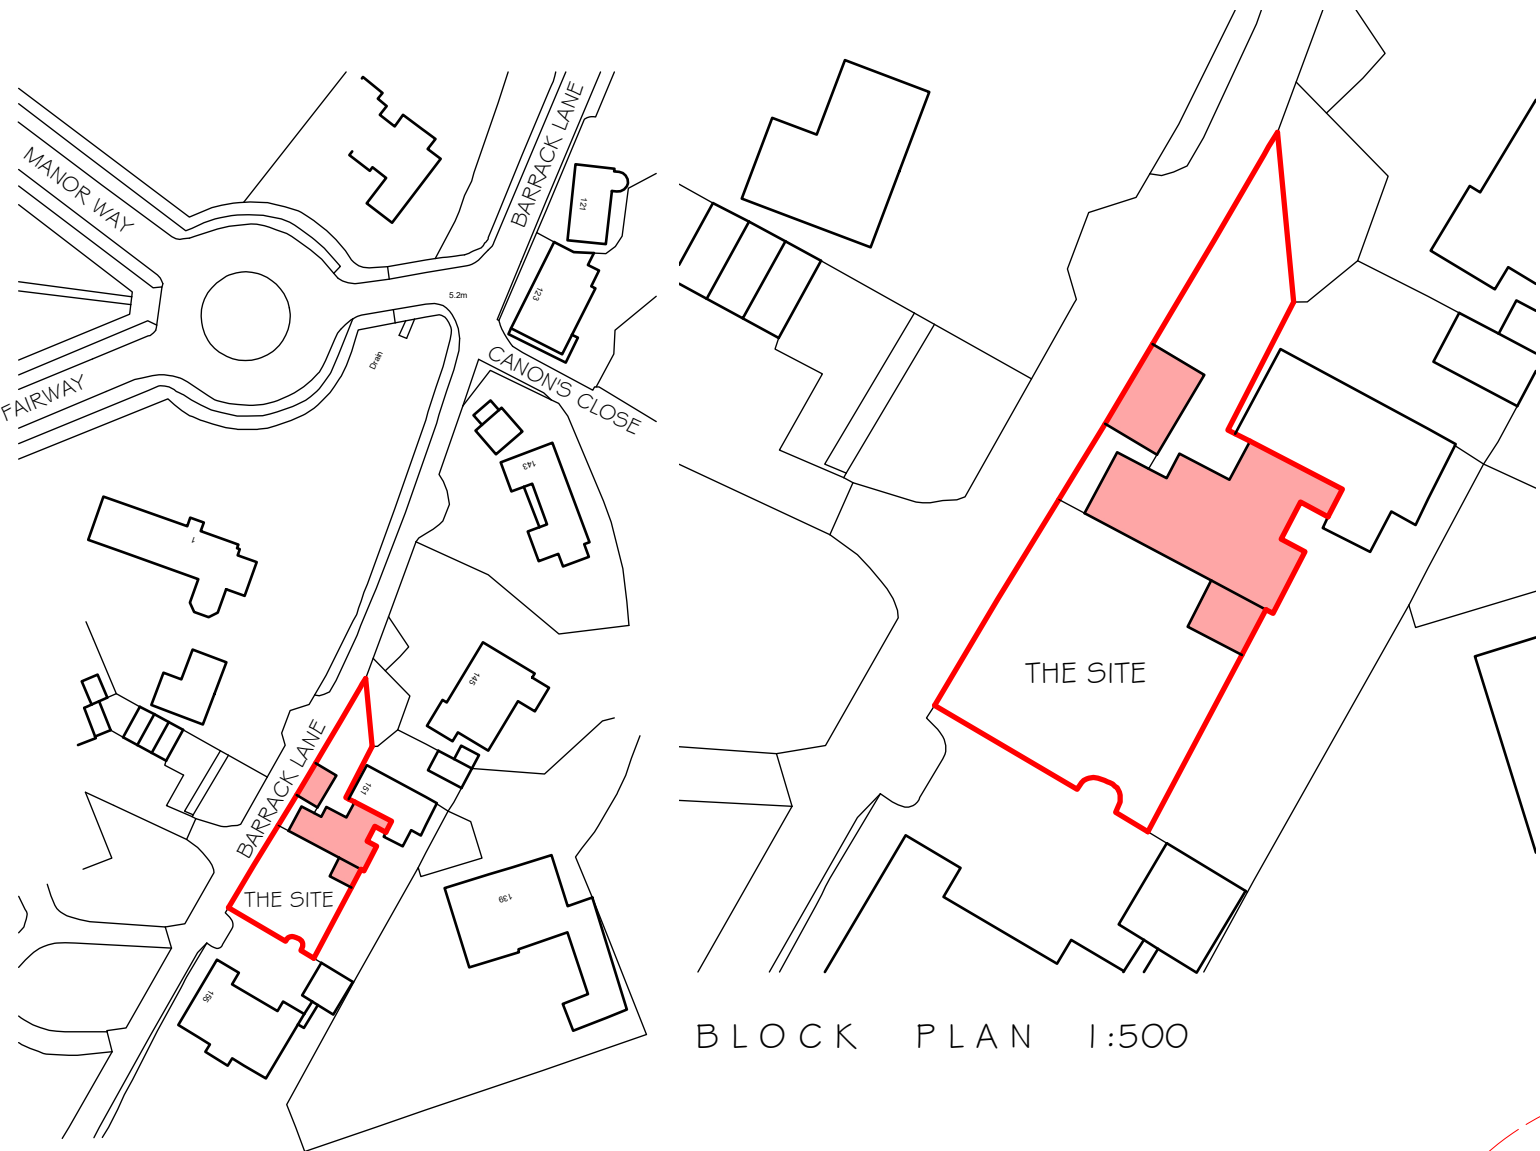
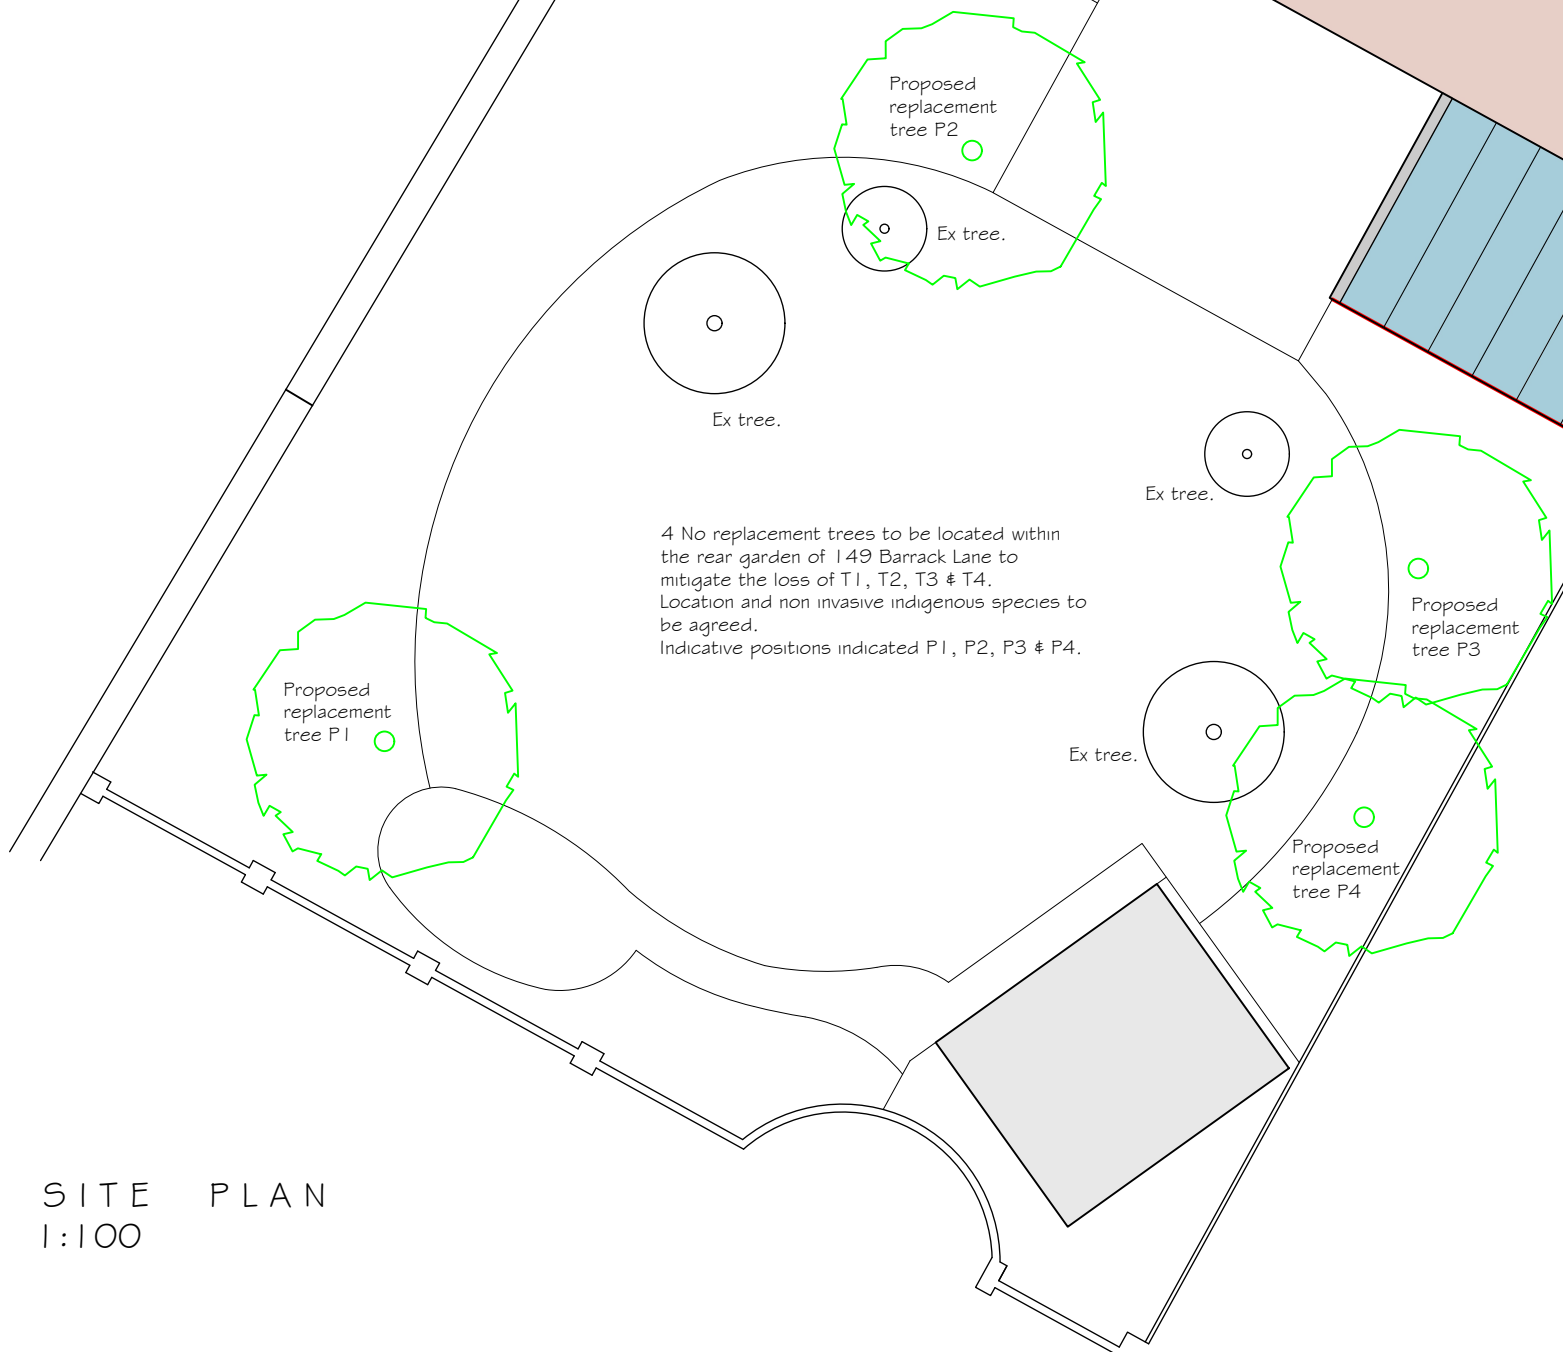
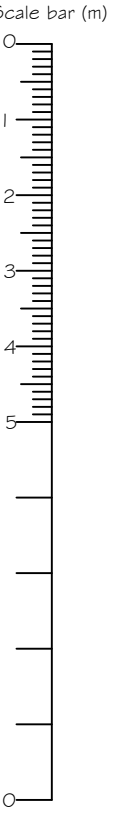


NOTES
WRITTEN DIMENSIONS TO BE TAKEN IN PREFERENCE TO SCALE, AND ARE TO BE CHECKED ON SITE PRIOR TO COMMENCING WORK.
THIS DRAWING IS TO BE READ IN CONJUNCTION WITH ALL OTHER DOCUMENTS RELATING TO THIS PROJECT.
ANY DISCREPANCIES ARE TO BE REFERRED IMMEDIATELY TO THE PROJECT DESIGNER.
THIS DRAWING IS COPYRIGHT, AND SHOULD NOT BE USED OR REPRODUCED WITHOUT PERMISSION.
IT IS THE CONTRACTOR'S RESPONSIBILITY TO ENSURE COMPLIANCE WITH THE BUILDING REGULATIONS.

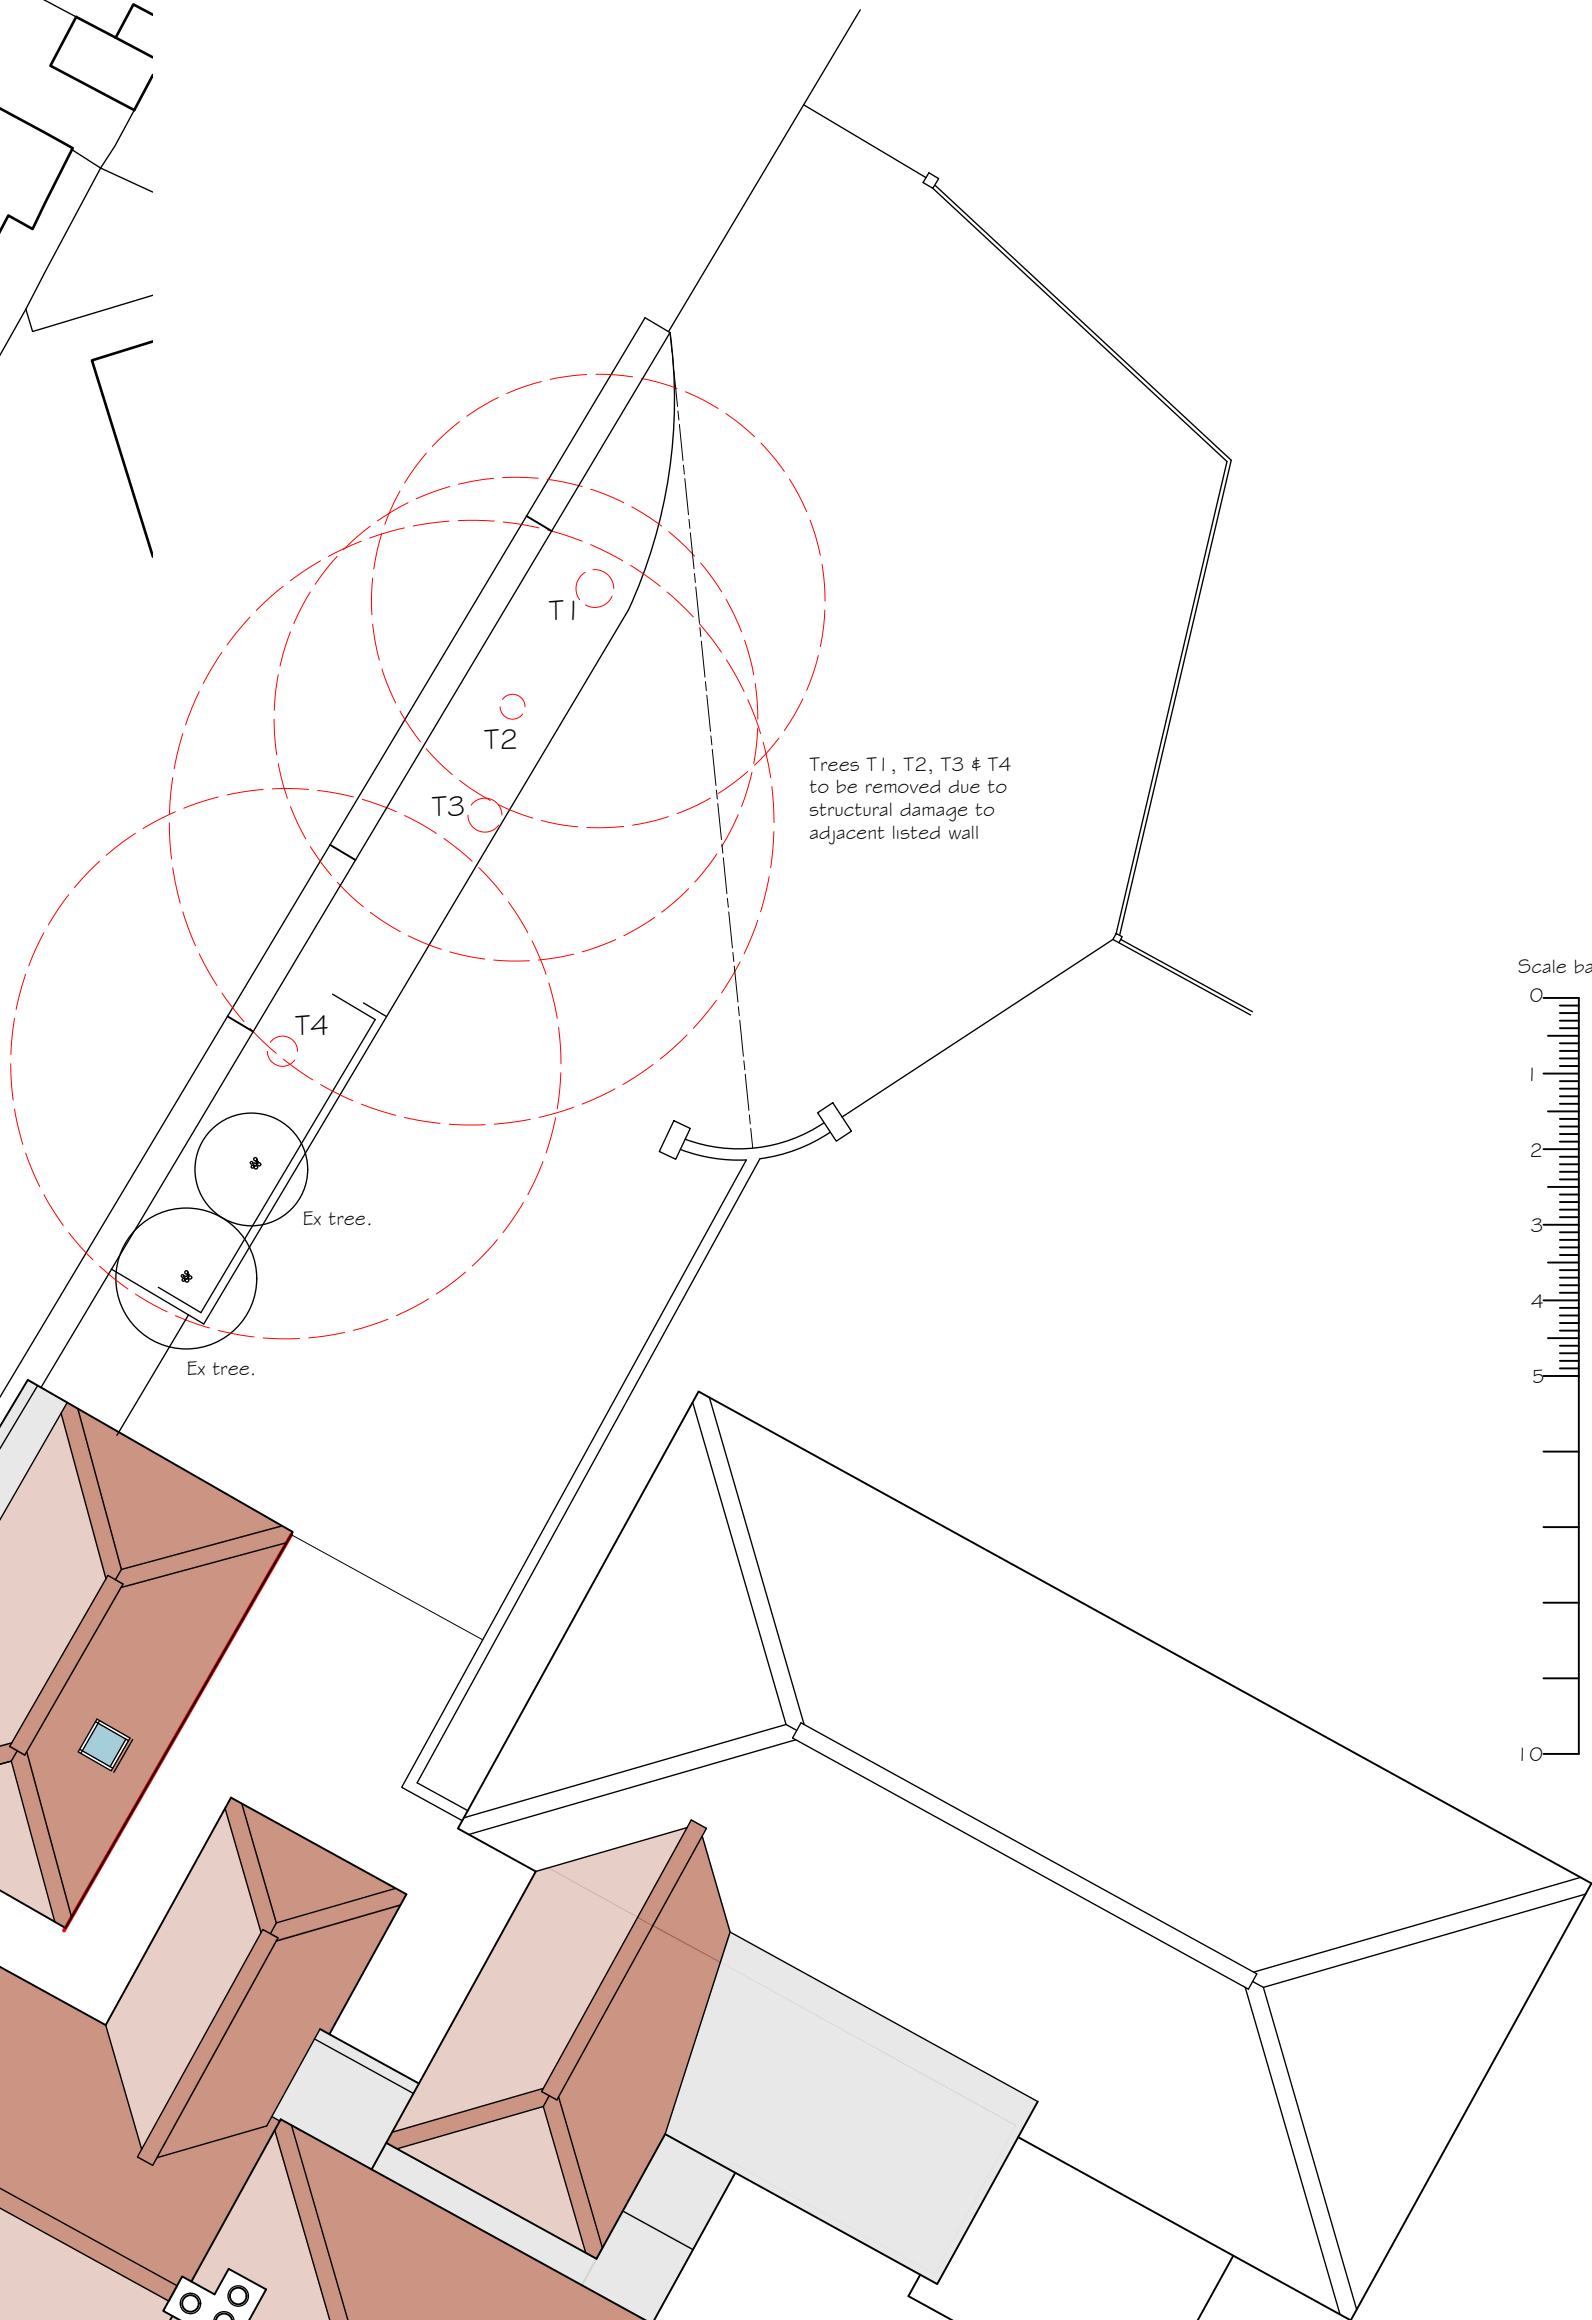

Ordnance Survey (c) Crown Copyright 2019. All rights reserved. Licence number 100022432
LOCATION PLAN 1:1250

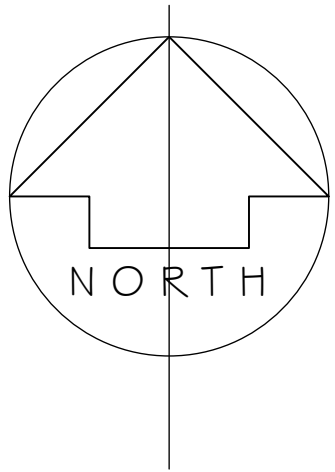

4 No replacement trees to be located within the rear garden of 149 Barrack Lane to mitigate the loss of T1, T2, T3 & T4. Location and non invasive indigenous species to be agreed. Indicative positions indicated P1, P2, P3 & P4.

REV	DESCRIPTION	DATE
PROJECT 149 BARRACK LANE ALDWICK WEST SUSSEX		
CLIENT R NIELD & J CAKE		
DRAWING TITLE LOCATION PLAN, BLOCK PLAN AND SITE PLAN		
SCALE VARIOUS @ A2	DRAWN BY MJW	DATE DEC 19
DWG NO 853/PL03	REV./	

Unit 3b Woodhorn Business Centre
Woodhorn Lane
Oving Chichester
West Sussex PO20 2BX
Tel 01243 774764
www.sloaneandbrown.co.uk

