
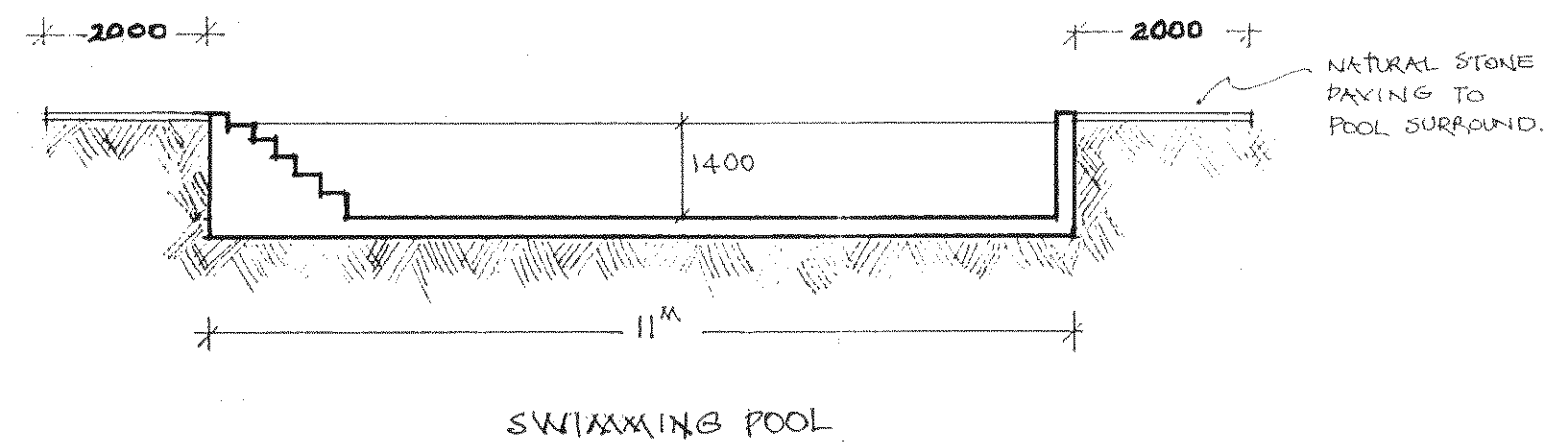
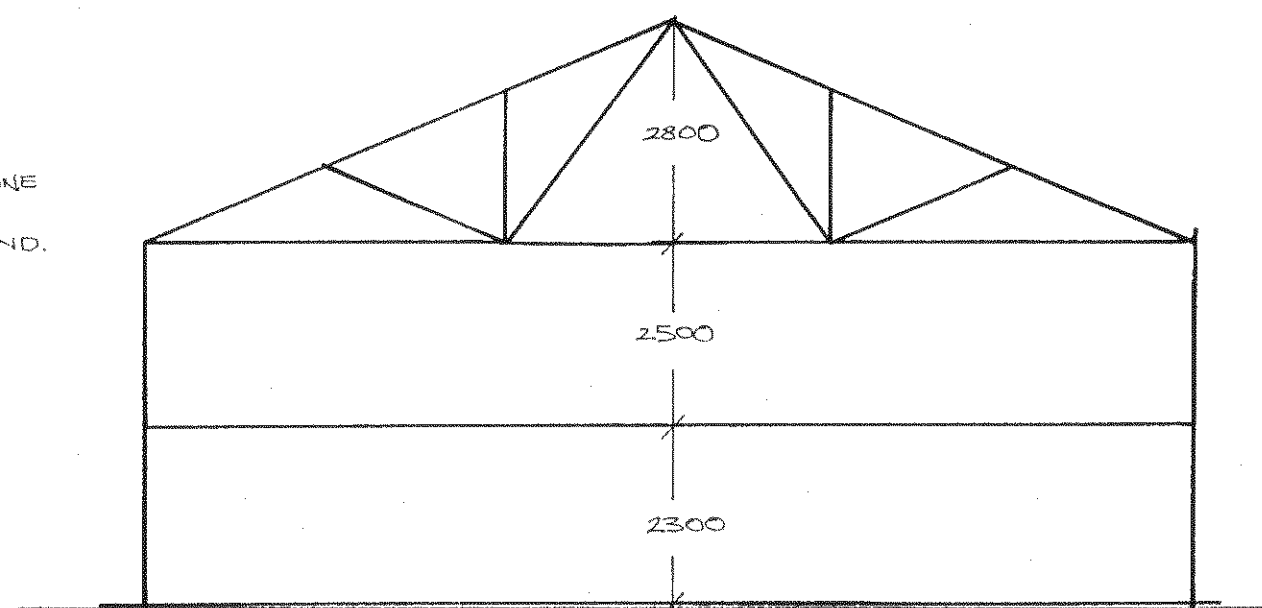
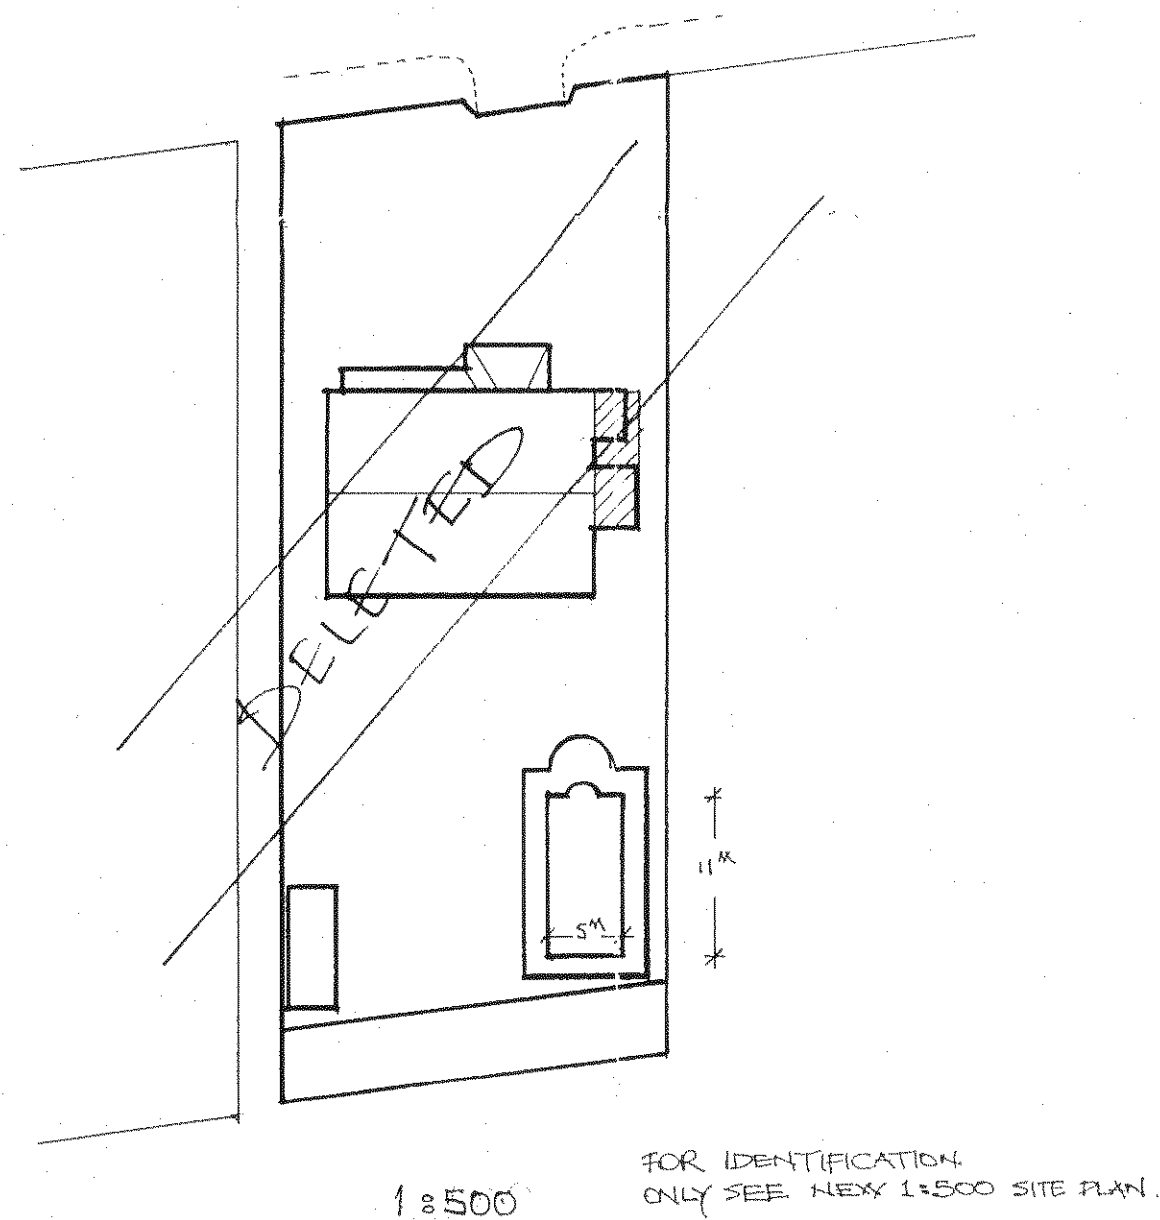


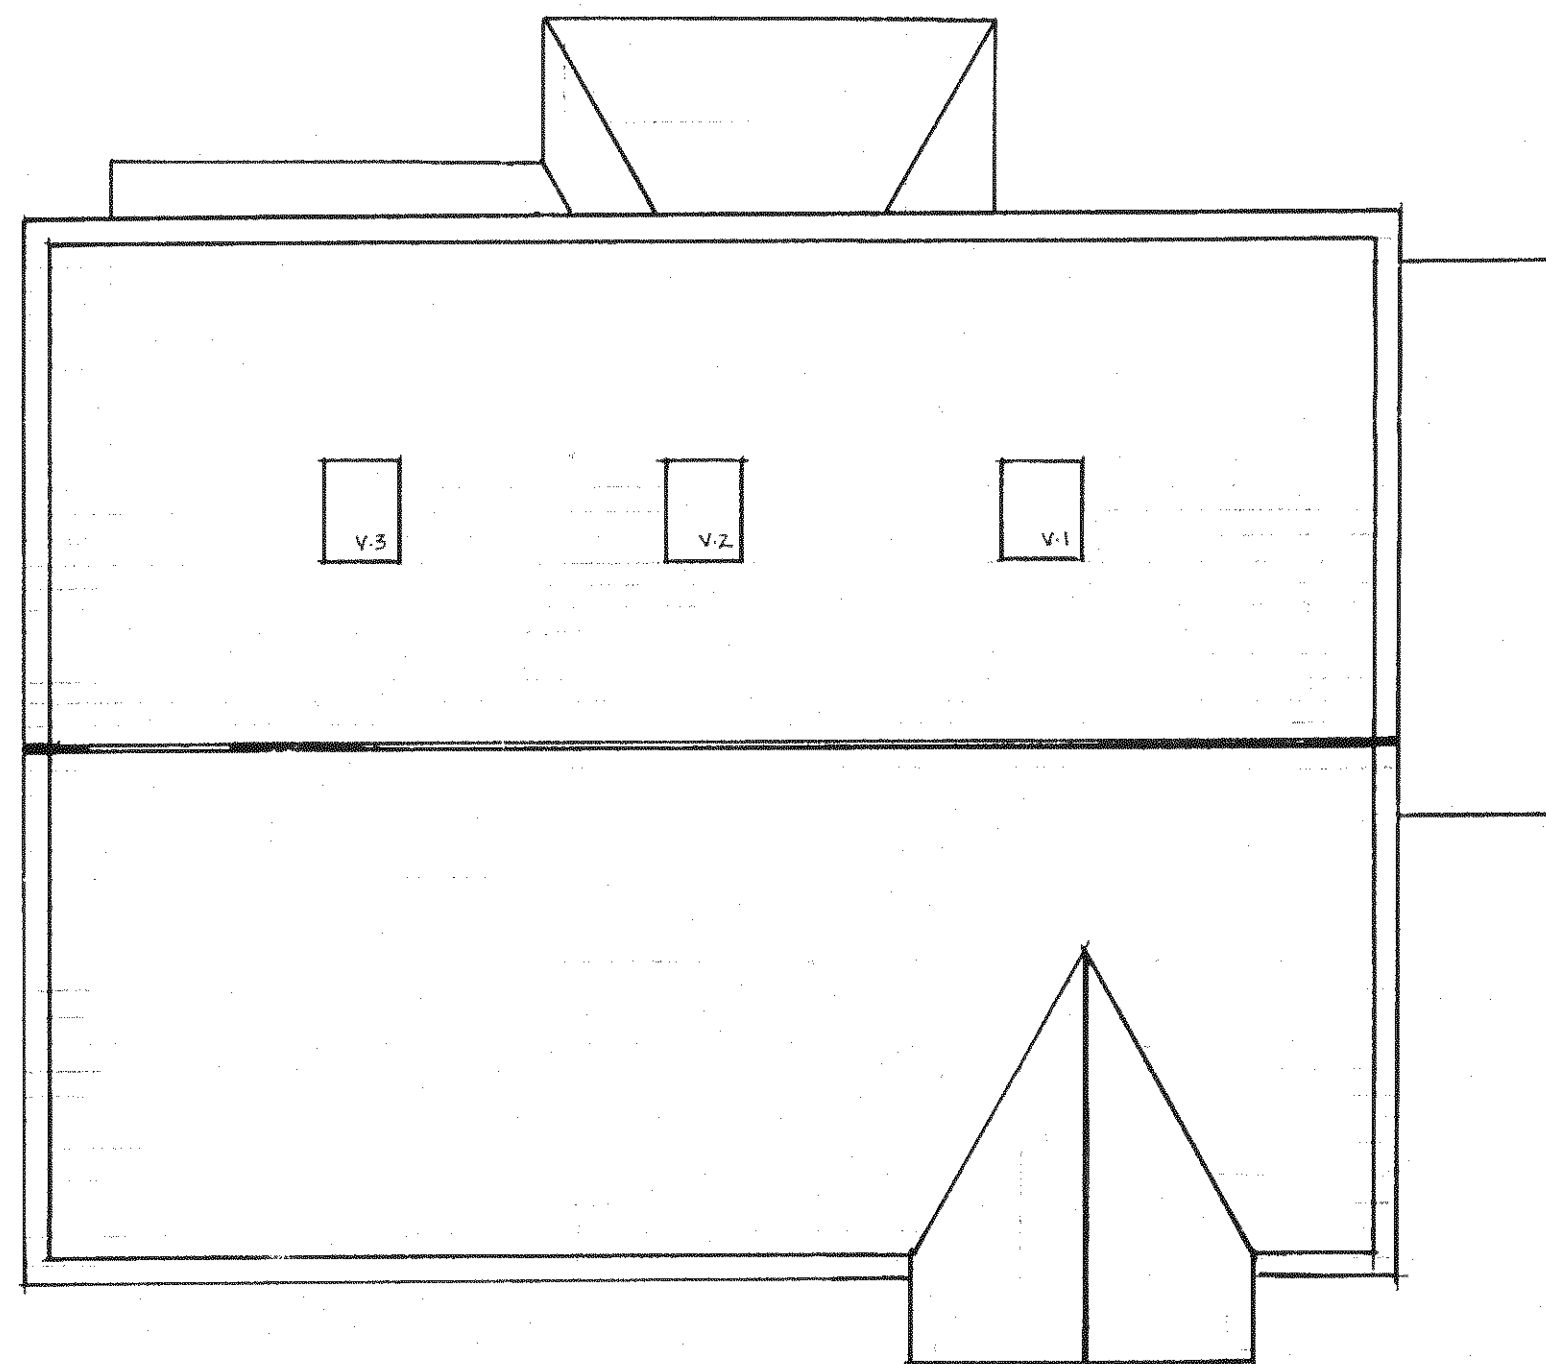

ROOF PLAN

NOTES:
All dimensions must be checked on site and not scaled from this drawing.

VELUX ROOF WINDOWS
INSTALLED IN FRONT ROOF SLOPE
TO PROVIDE NATURAL LIGHT TO
ROOF LOFT VOID

A	12/2014	VELUX ROOF WINDOWS
A		
	Date	Revisions

©Copyright

Client
MR & MRS CHAMBERLAIN

Job Title

Drawing Title
68 THE DRIVE
BOGNOR REGIS
PO21 4DS

Scale 1:500 & 1:100

Date 10/2014 Drawn by NDA

Drg No. 68/2014/20P	Rev A
------------------------	----------