



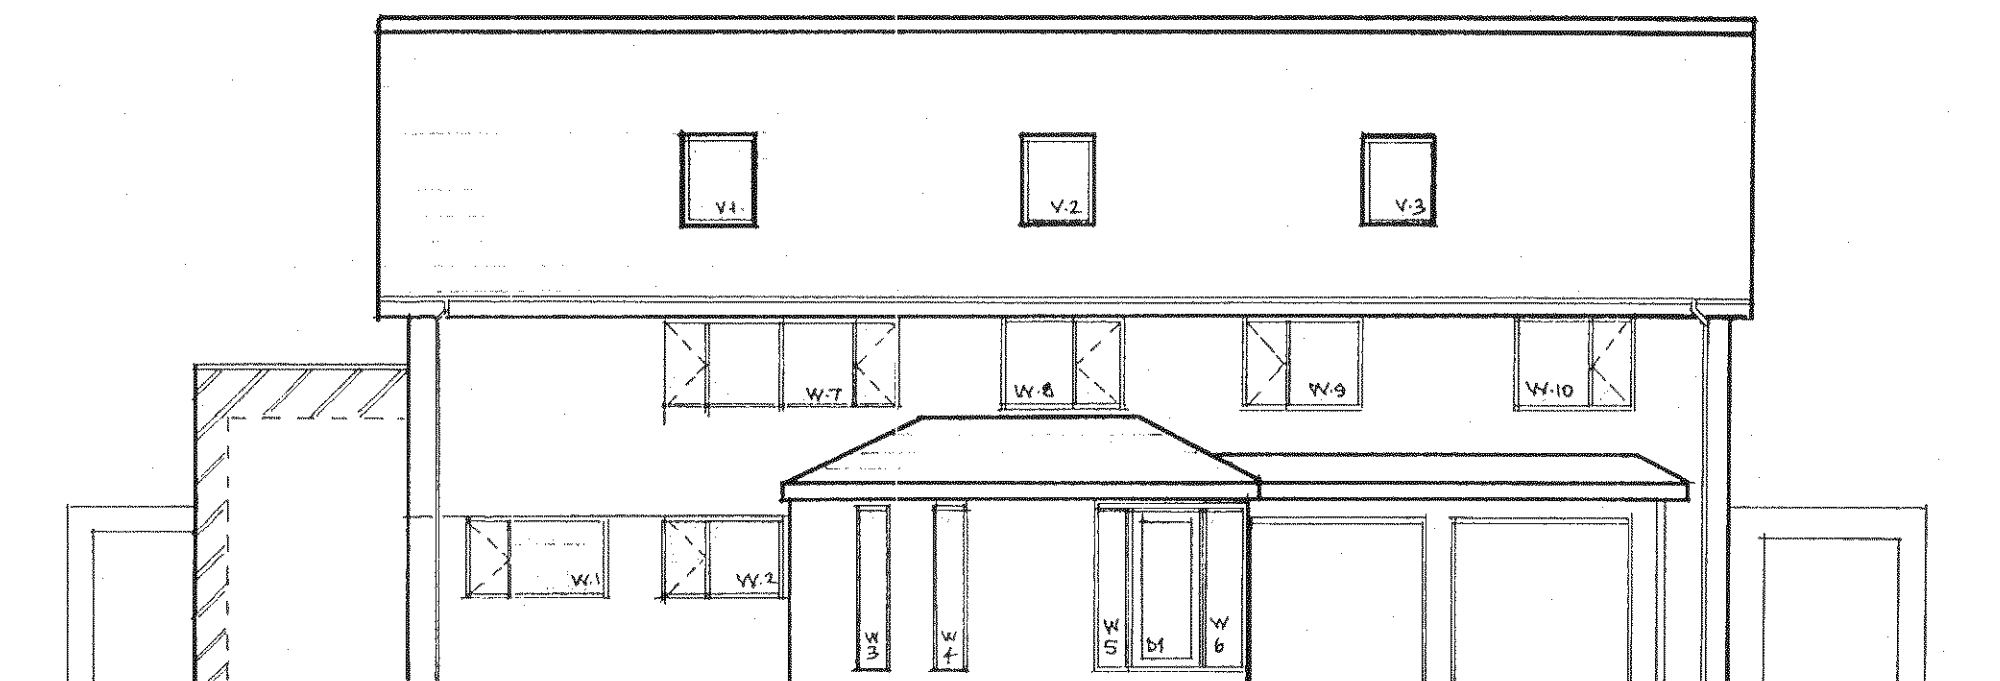

NORTH ELEVATION PROPOSED

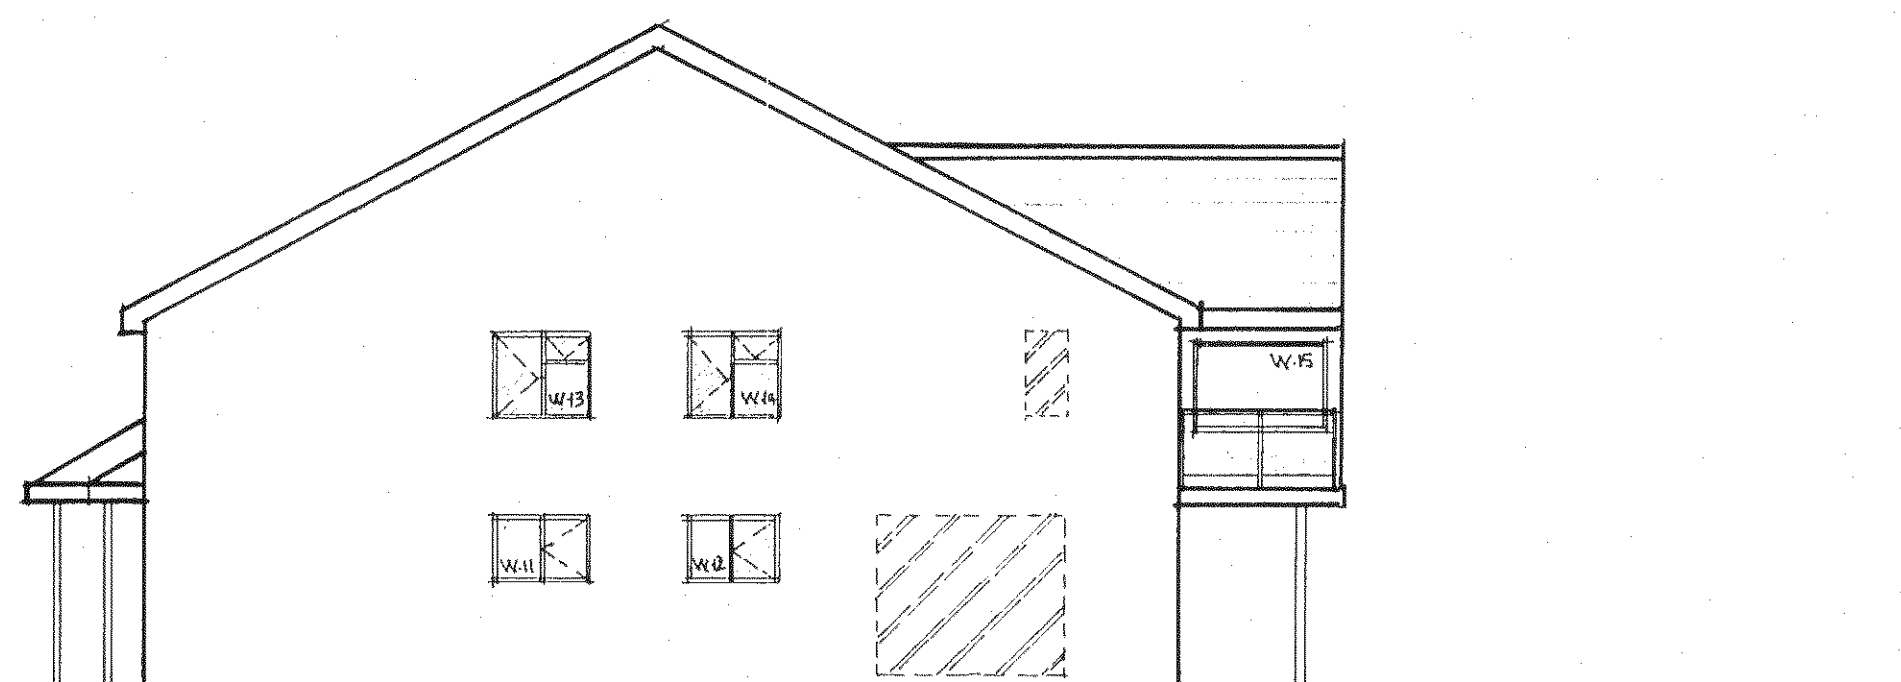

WEST ELEVATION PROPOSED

NOTES:
All dimensions must be checked on site and not scaled from this drawing.

A	12/2014	WINDOWS & DOOR REPLACEMENTS NUMBERED
A		
	Date	Revisions

Copyright

Client
MR & MRS CHAMBERLAIN

Job Title
NORTH & WEST
ELEVATIONS PROPOSED

Drawing Title
68 THE DRIVE
BOGNOR REGIS
PO21 4DS

Scale
1:100

Date
10/2014

Drawn by
NDA

Drg No
68/2014/40P

Rev
A