


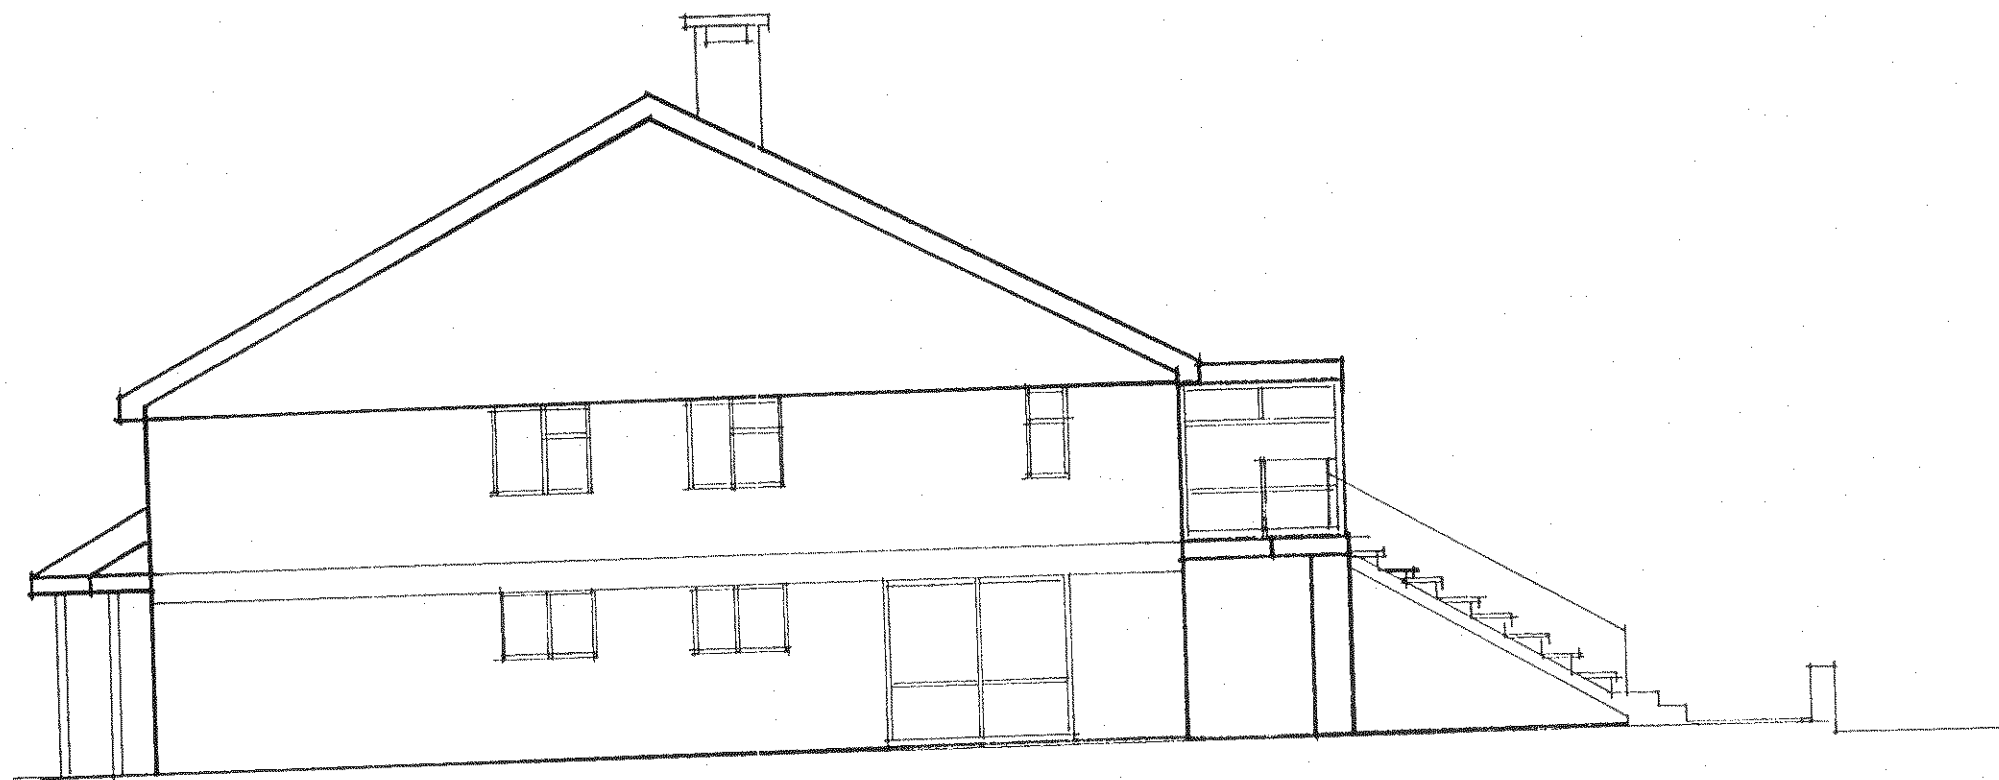

NORTH ELEVATION EXST'G



WEST ELEVATION EXST'G

NOTES:
All dimensions must be checked on site and not scaled from this drawing.

A	Date	Revisions

©Copyright

Client MR & MRS CHAMBERLAIN

Job Title
NORTH & WEST
ELEVATIONS EXISTING

Drawing Title
68 THE DRIVE
BOGNOR REGIS
PO21 4DS

Scale 1:100

Date 10/2014 Drawn by NDA

Drg No 68/2014/3	Rev
------------------	-----