






SOUTH ELEVATION - EXSTG

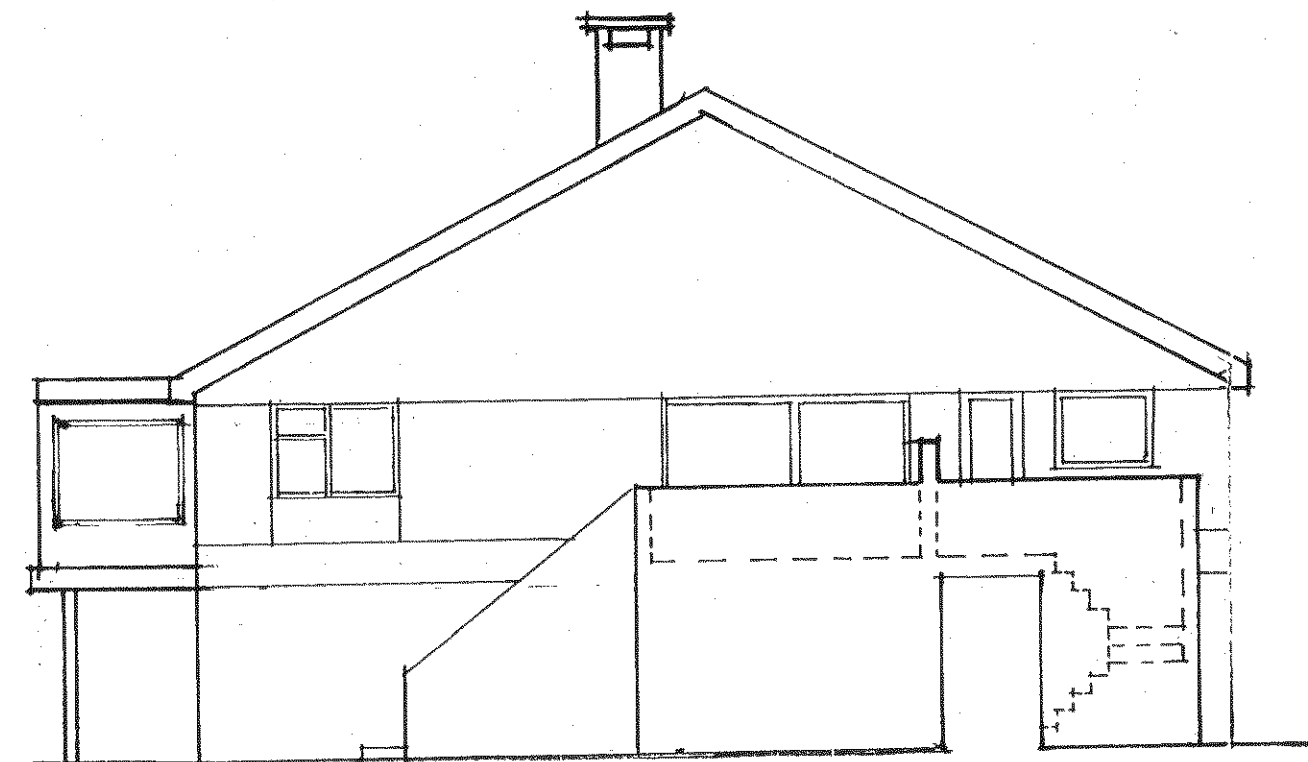

EAST ELEVATION - EXSTG

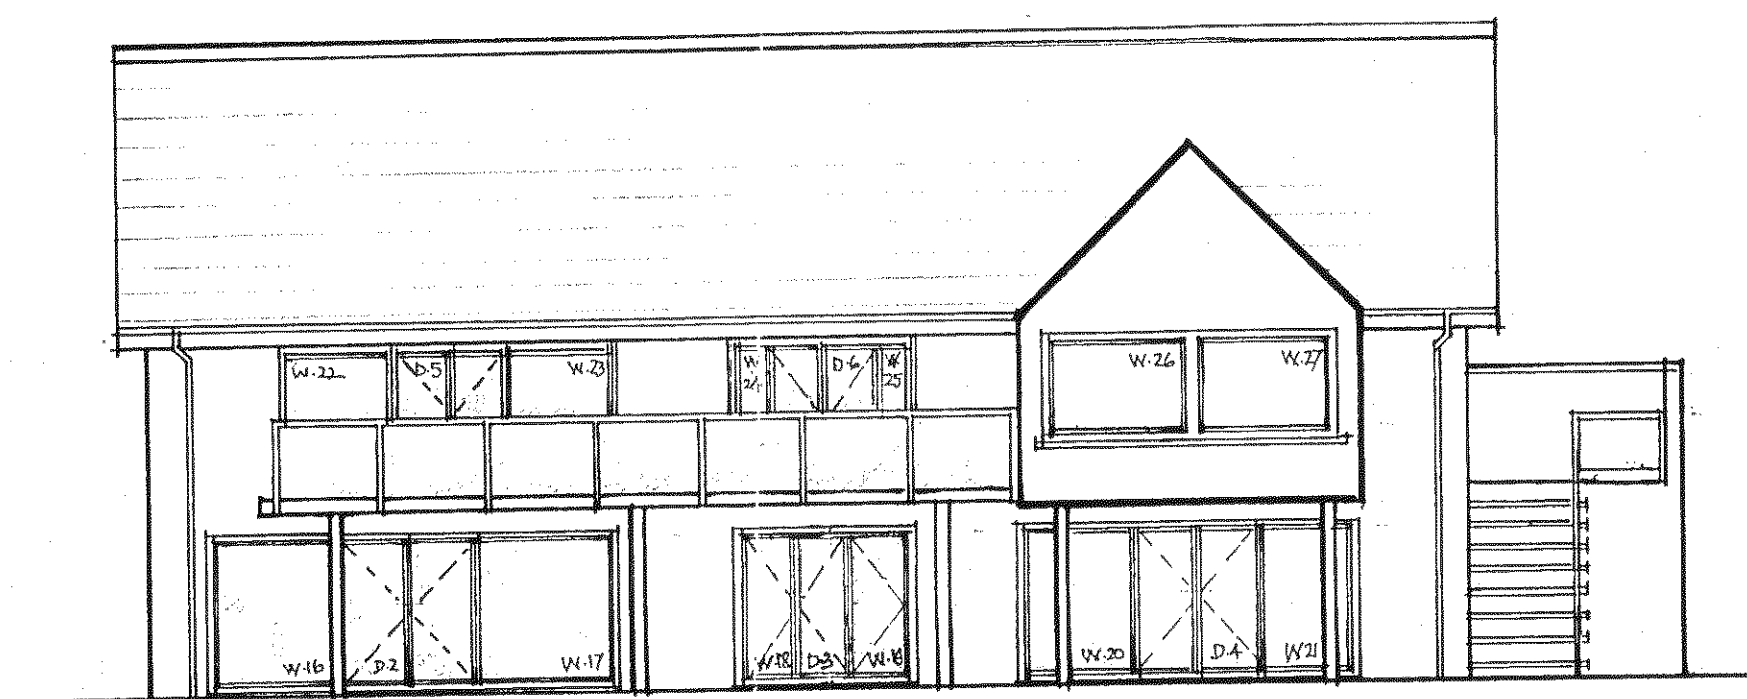

SOUTH ELEVATION - PROPOSED

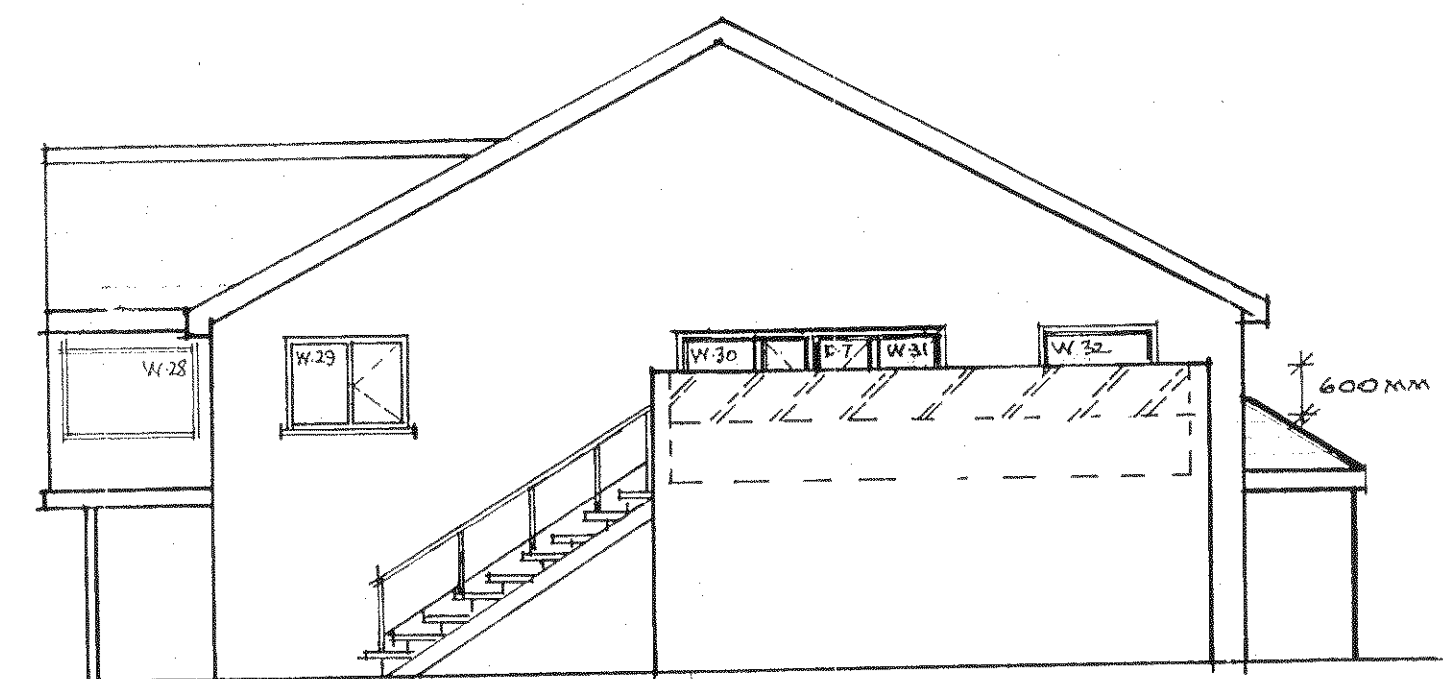

EAST ELEVATION - PROPOSED.

NOTES:
All dimensions must be checked on site and not scaled from this drawing.

A	12/2014	ALTERATIONS TO WINDOW DESIGN.
	12/2014	WINDOWS & DOOR REPLACEMENTS NUMBERED.
B	01/2015	F/F REAR ADDITION ADDED TO EAST ELEVATION EXSTG.
A		
	Date	Revisions

©Copyright

Client

MR & MRS CHAMBERLAIN.

Job Title

SOUTH & EAST ELEVATIONS
EXISTING & PROPOSED.

Drawing Title

68 THE DRIVE
BOGNOR REGIS
PO21 4DS

Scale 1:100

Date 10/2014

Drawn by NDA

Drg No.

68/2014/30P

Rev

B