


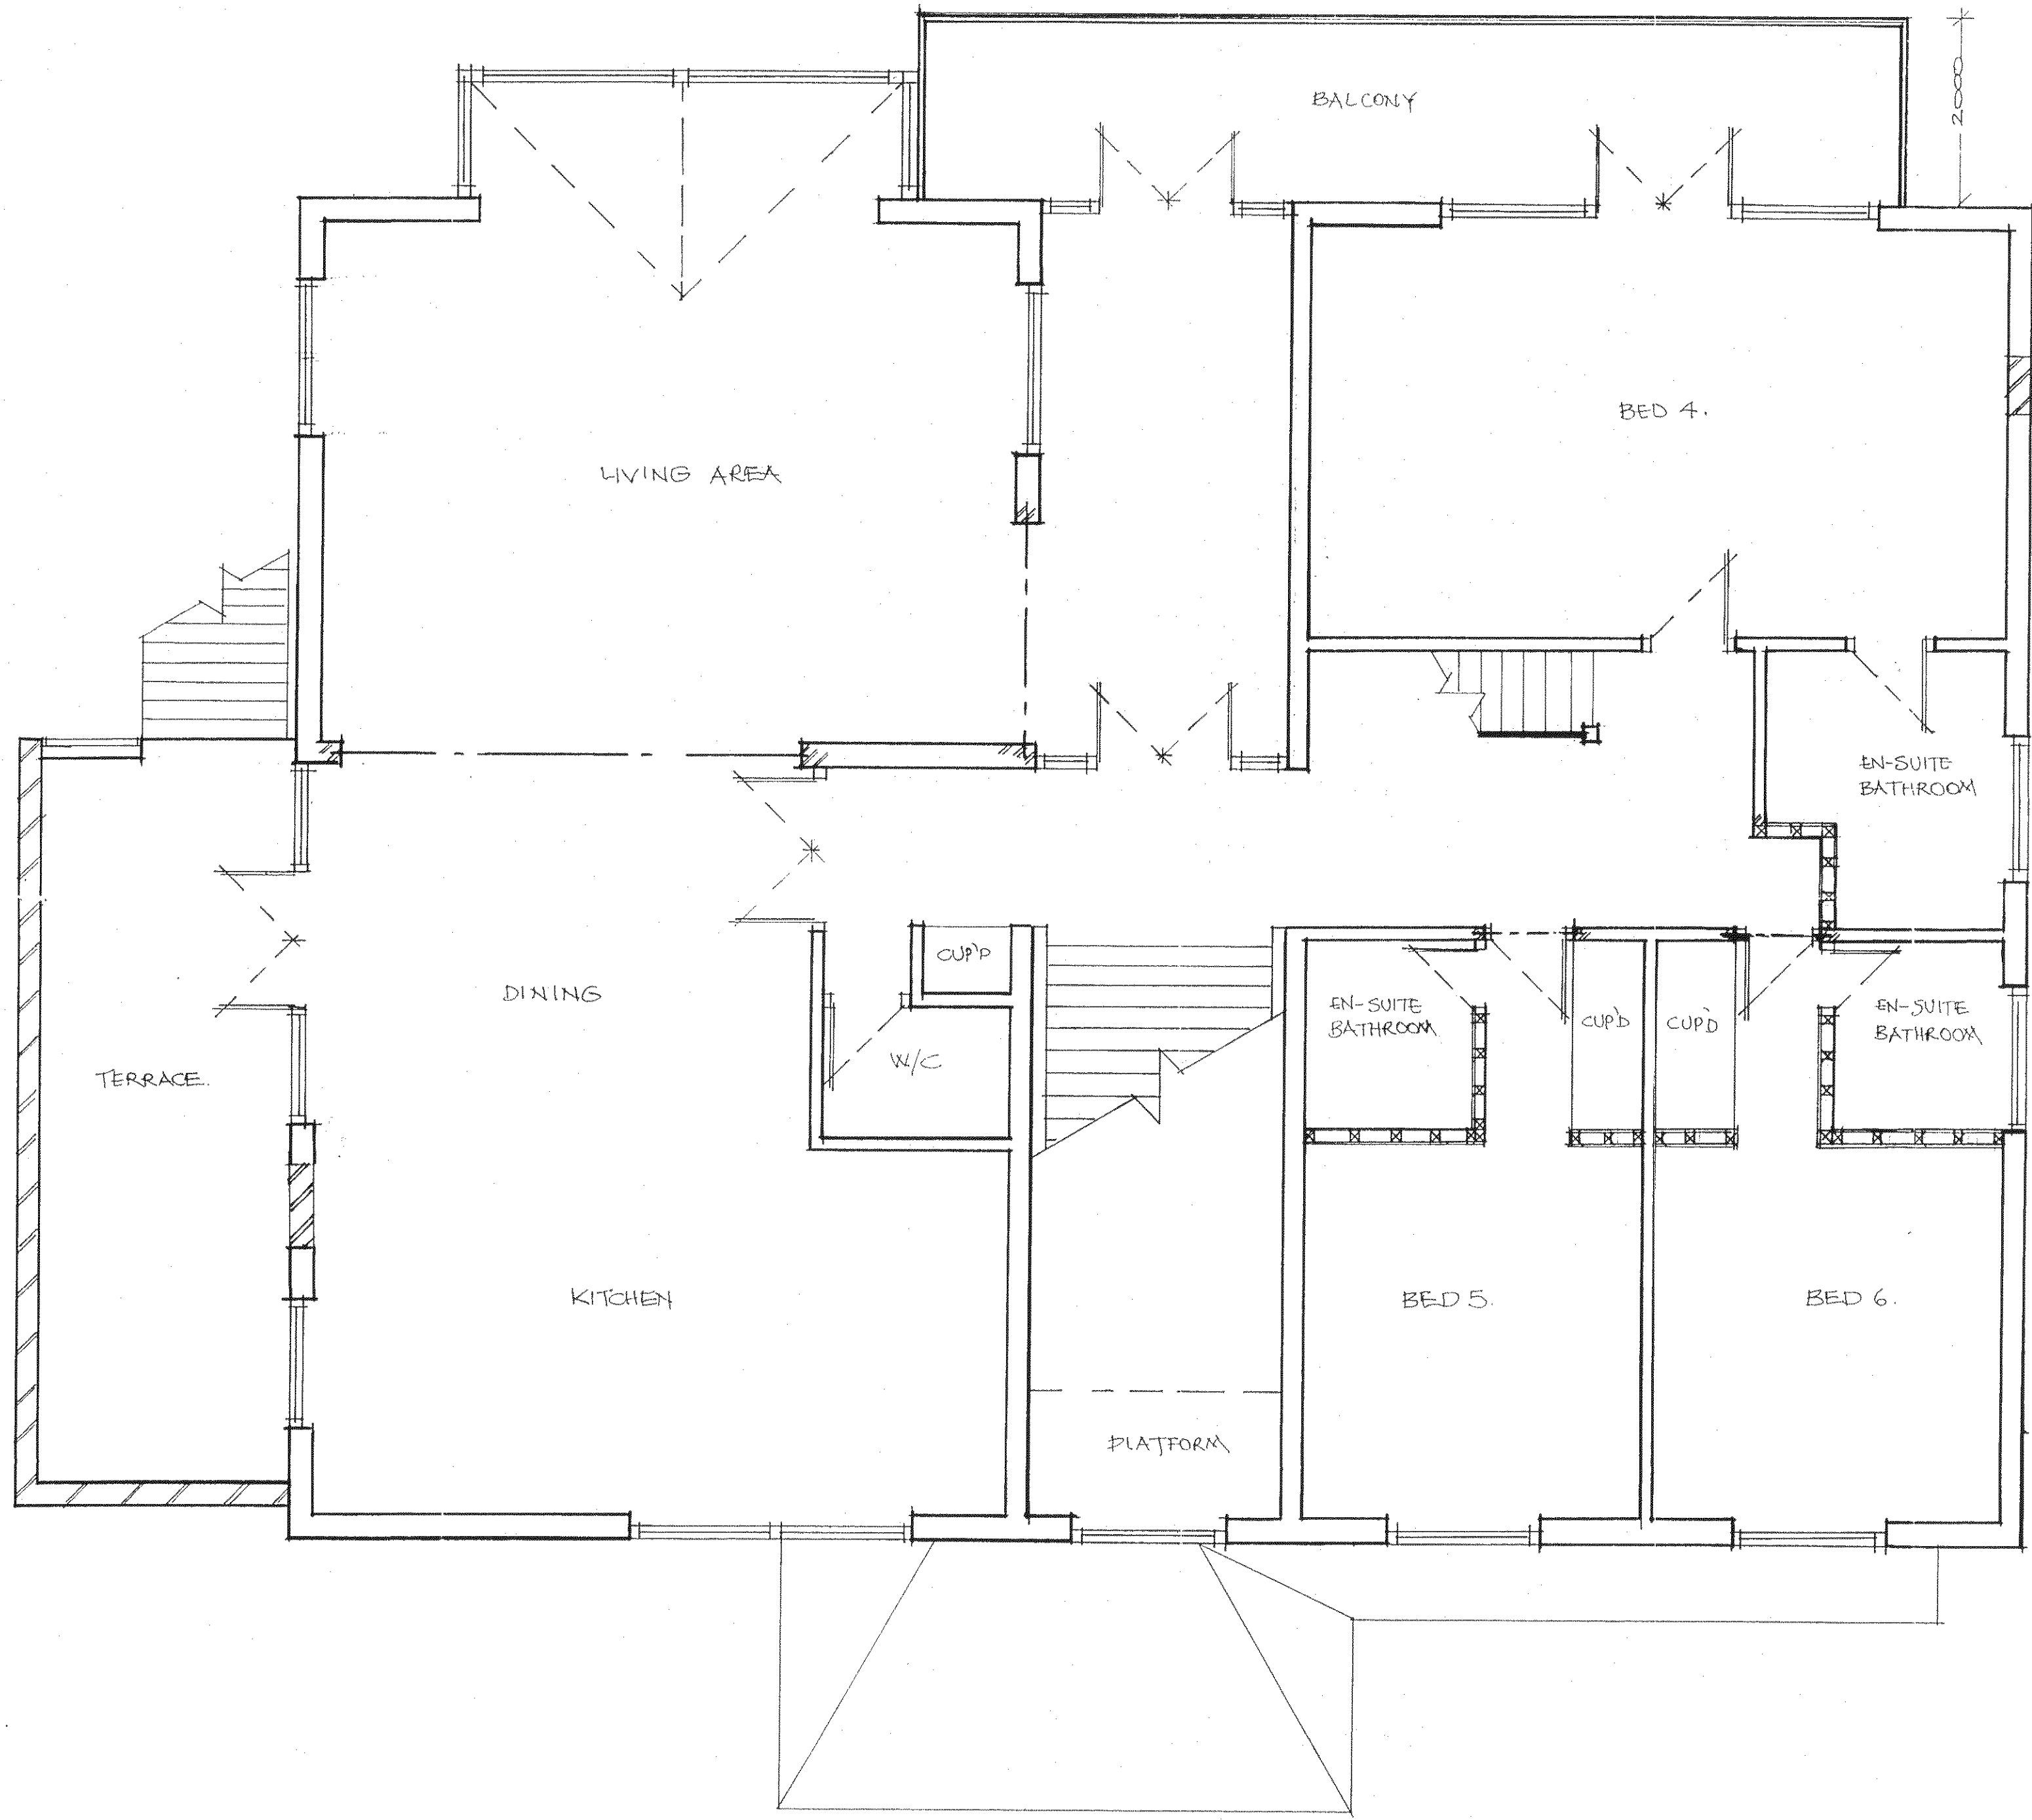

NOTES:
All dimensions must be checked on site and not scaled from this drawing.

A	01/2015	EAST ELEVATION FIF DOOR REMOVED.
A		
	Date	Revisions

©Copyright

Client
KAR & XRS CHAMBERLAIN

Job Title
FIRST FLOOR PROPOSED

Drawing Title
68 THE DRIVE
BOGNOR REGIS
PO21 4DS

Scale
1 : 50

Date
10/2014

Drawn by
NDK

Drq No.	Rev
68/2014/60P	A