


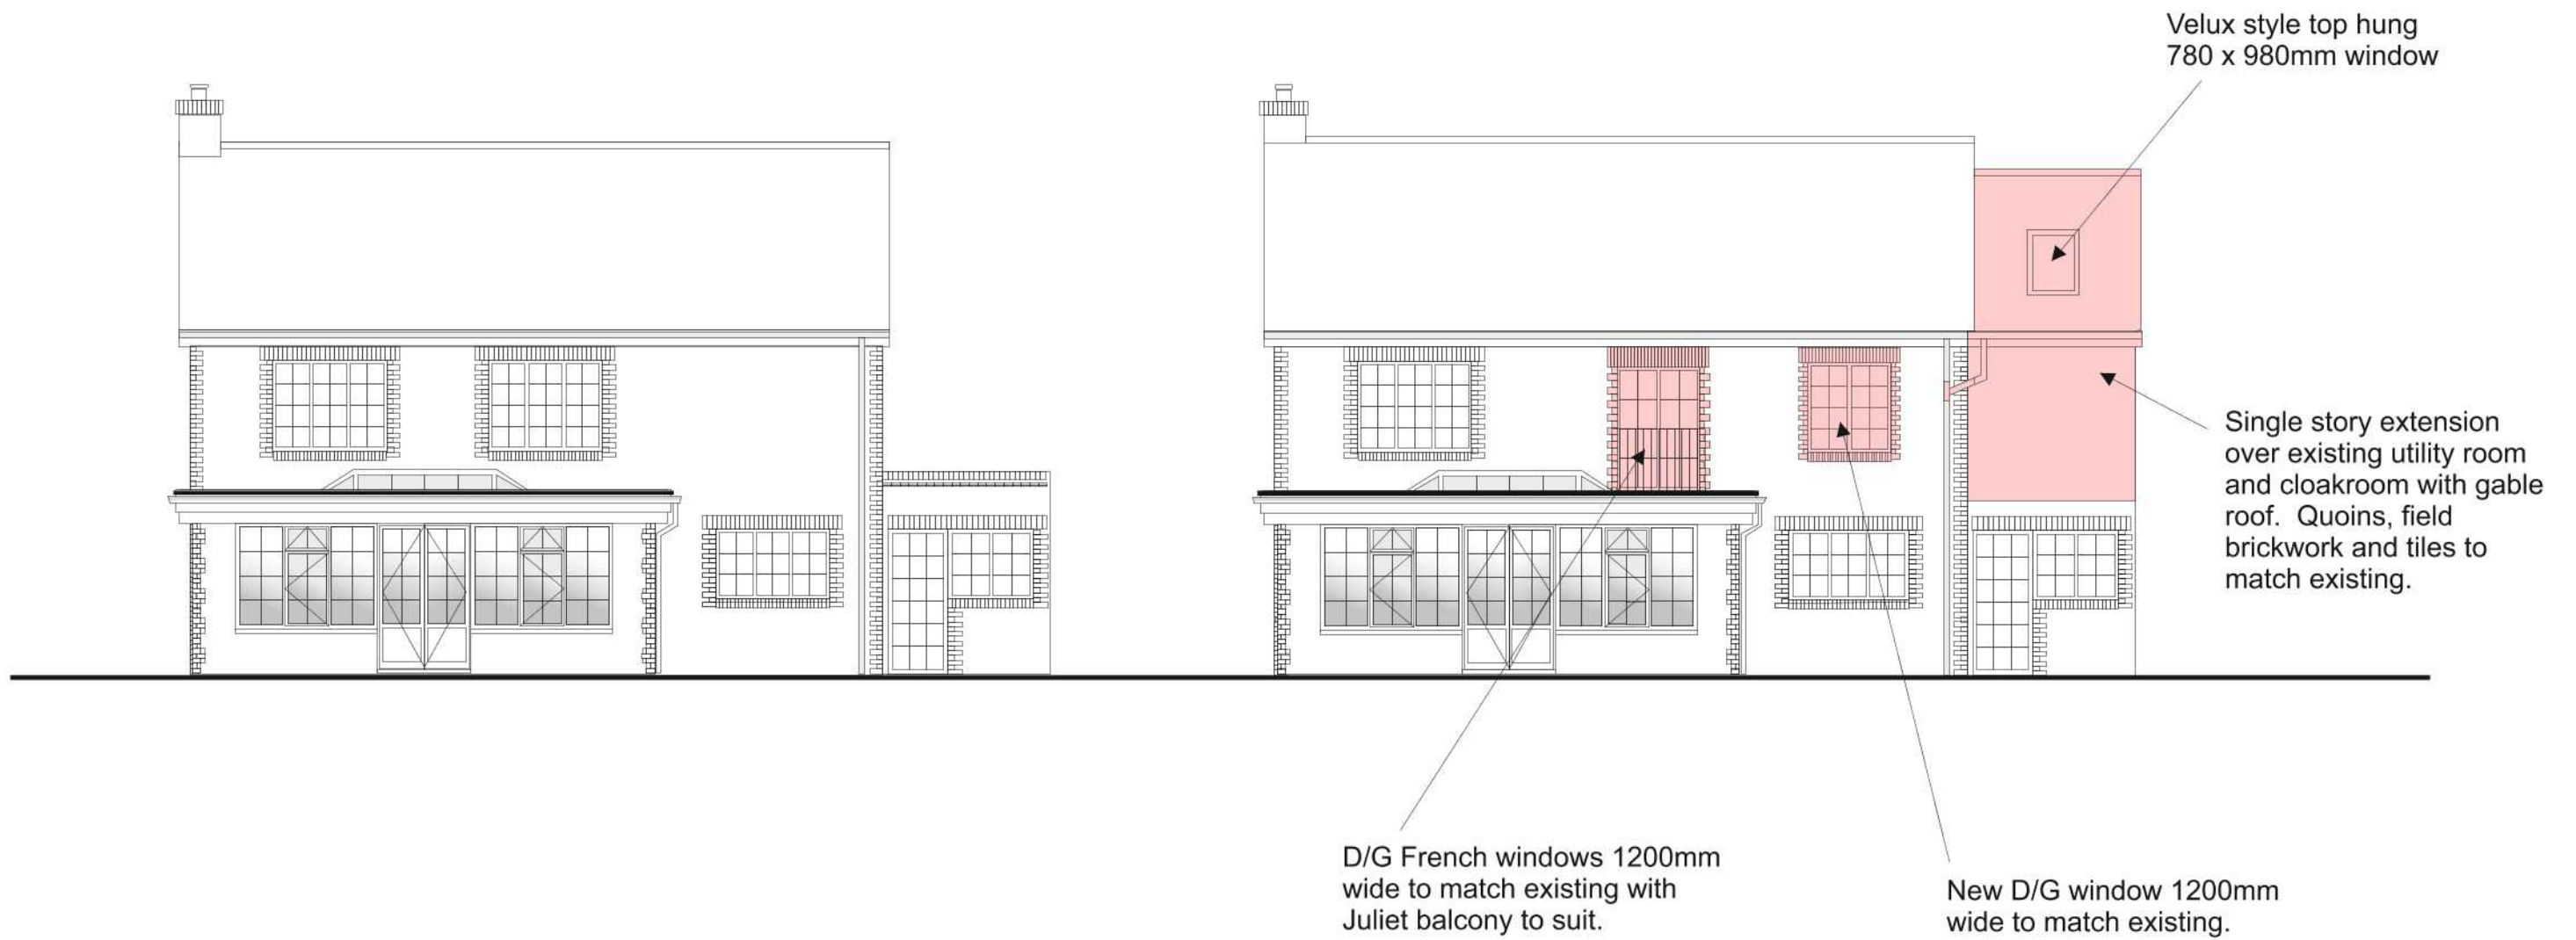

EXISTING REAR ELEVATION

PROPOSED REAR ELEVATION

Proposed Single Story Bathroom Extension 8 Aldbourne Drive PO21 4NE	
Rear Elevation (Existing and Proposed)	
Revision 02	Scale 1:100
2nd January 2020	